PLOT DATE = Fri Sep 02 07:53:38 2005
FILE NAME = c:\projects\p201700\d01700xmshtd
PLOT SCALE = 10.0000 ' / IN.
USER NAME = jordanhd

ORIGINAL SURVEY		BY	DATE
NOTE BOOK	SURVEYED		
	PLOTTED		
	TEMPLATE		
	AREAS		
NO.	AREAS CHECKED		

FINAL SURVEY		BY	DATE
NOTE BOOK	SURVEYED		
	PLOTTED		
	TEMPLATE		
	AREAS		
NO.	AREAS CHECKED		

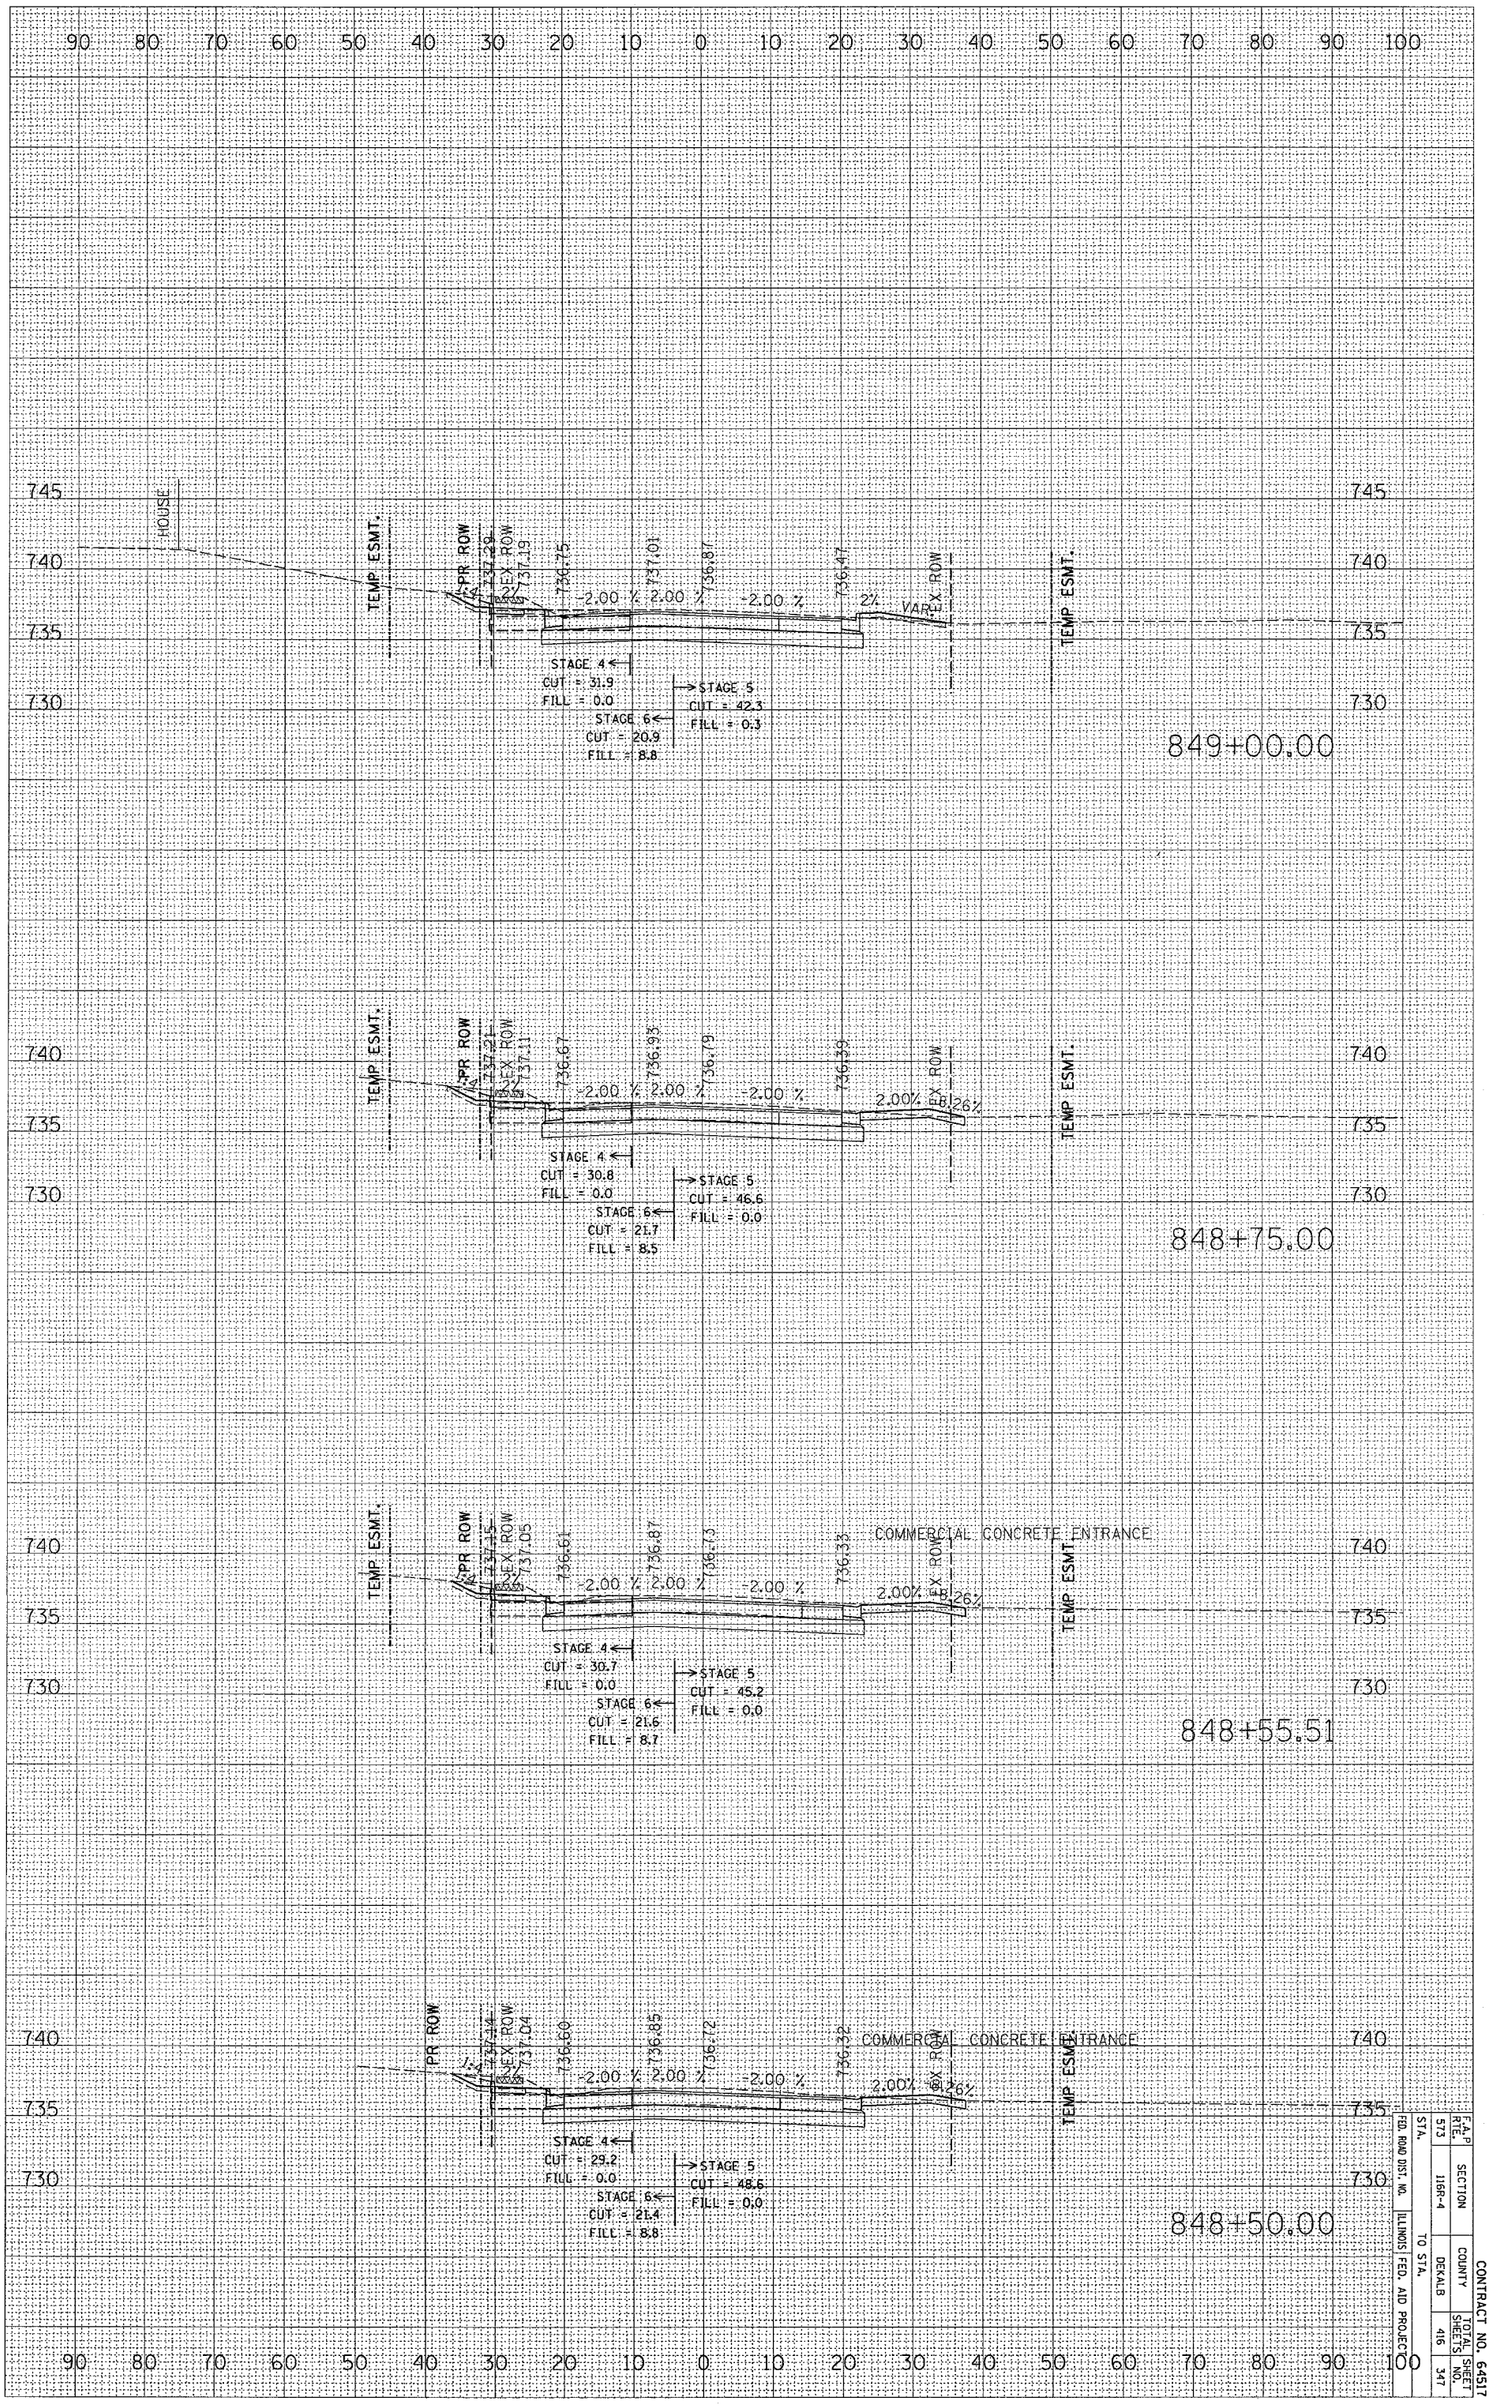

CONTRACT NO. 64517

F.A.P RTE.	SECTION	COUNTY	TOTAL SHEETS	SHEET NO.
573	116R-4	DEKALB	416	347

STA. TO STA.

FED. ROAD DIST. NO. ILLINOIS FED. AID PROJECT

US 30