PLOT DATE = Fri Sep 02 07:53:40 2005
FILE NAME = c:\projects\s201700\d01700xmsht.dgn
PLOT SCALE = 10.0000 ' / IN.
USER NAME = jordanhd

ORIGINAL SURVEY		BY	DATE
NOTE BOOK	SURVEYED		
	PLOTTED		
NO.	TEMPLATE		
	AREAS		
	AREAS CHECKED		

FINAL SURVEY		BY	DATE
NOTE BOOK	SURVEYED		
	PLOTTED		
NO.	TEMPLATE		
	AREAS		
	AREAS CHECKED		

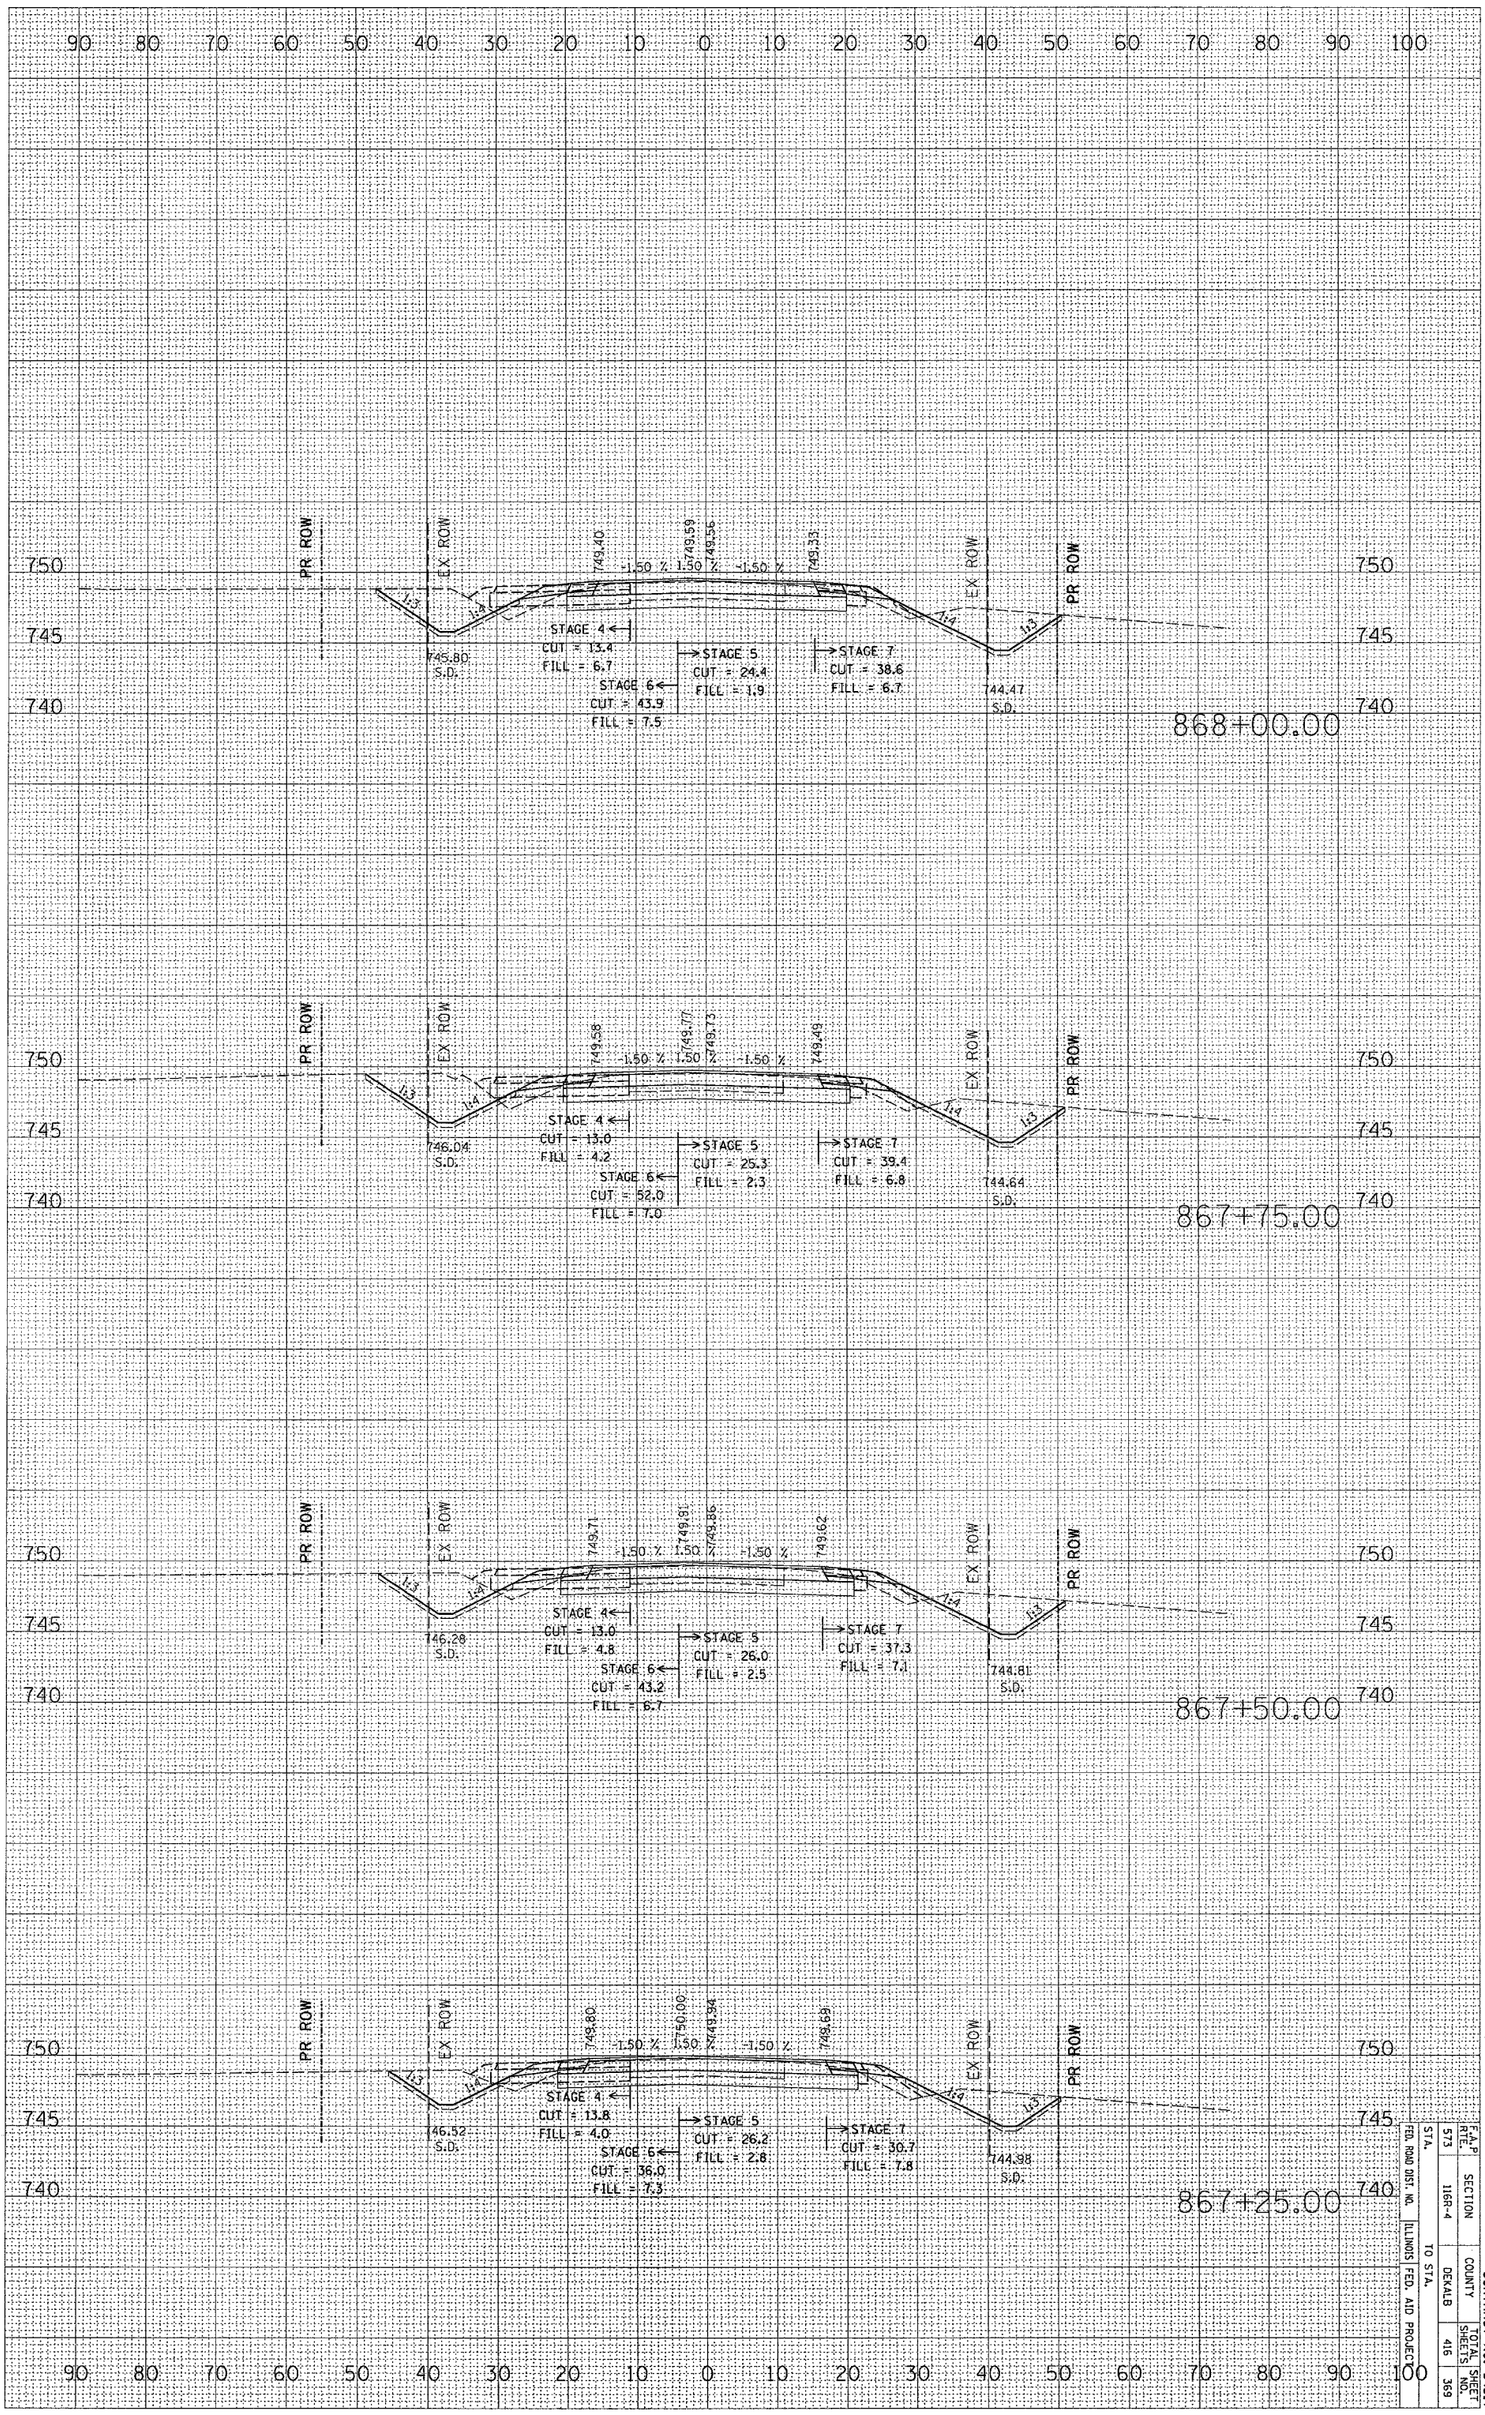

US 30

						F.A.P. RTE.	573
						SECTION	116R-4
						COUNTY	DEKALB
						TO STA.	
						FED. ROAD DIST. NO.	ILLINOIS
						FED. AID PROJECT	

CONTRACT NO. 64517

TOTAL SHEETS	NET
416	369