CONTRACT NO. 64517

F.A.P RTE.	SECTION	COUNTY	TOTAL SHEETS	SHEET NO.
573	116R-4	DEKALB	416	410
STA. 61+07.58		TO STA. 62+00.00		
FED. ROAD DIST. NO.	ILLINOIS	FED. AID PROJECT		

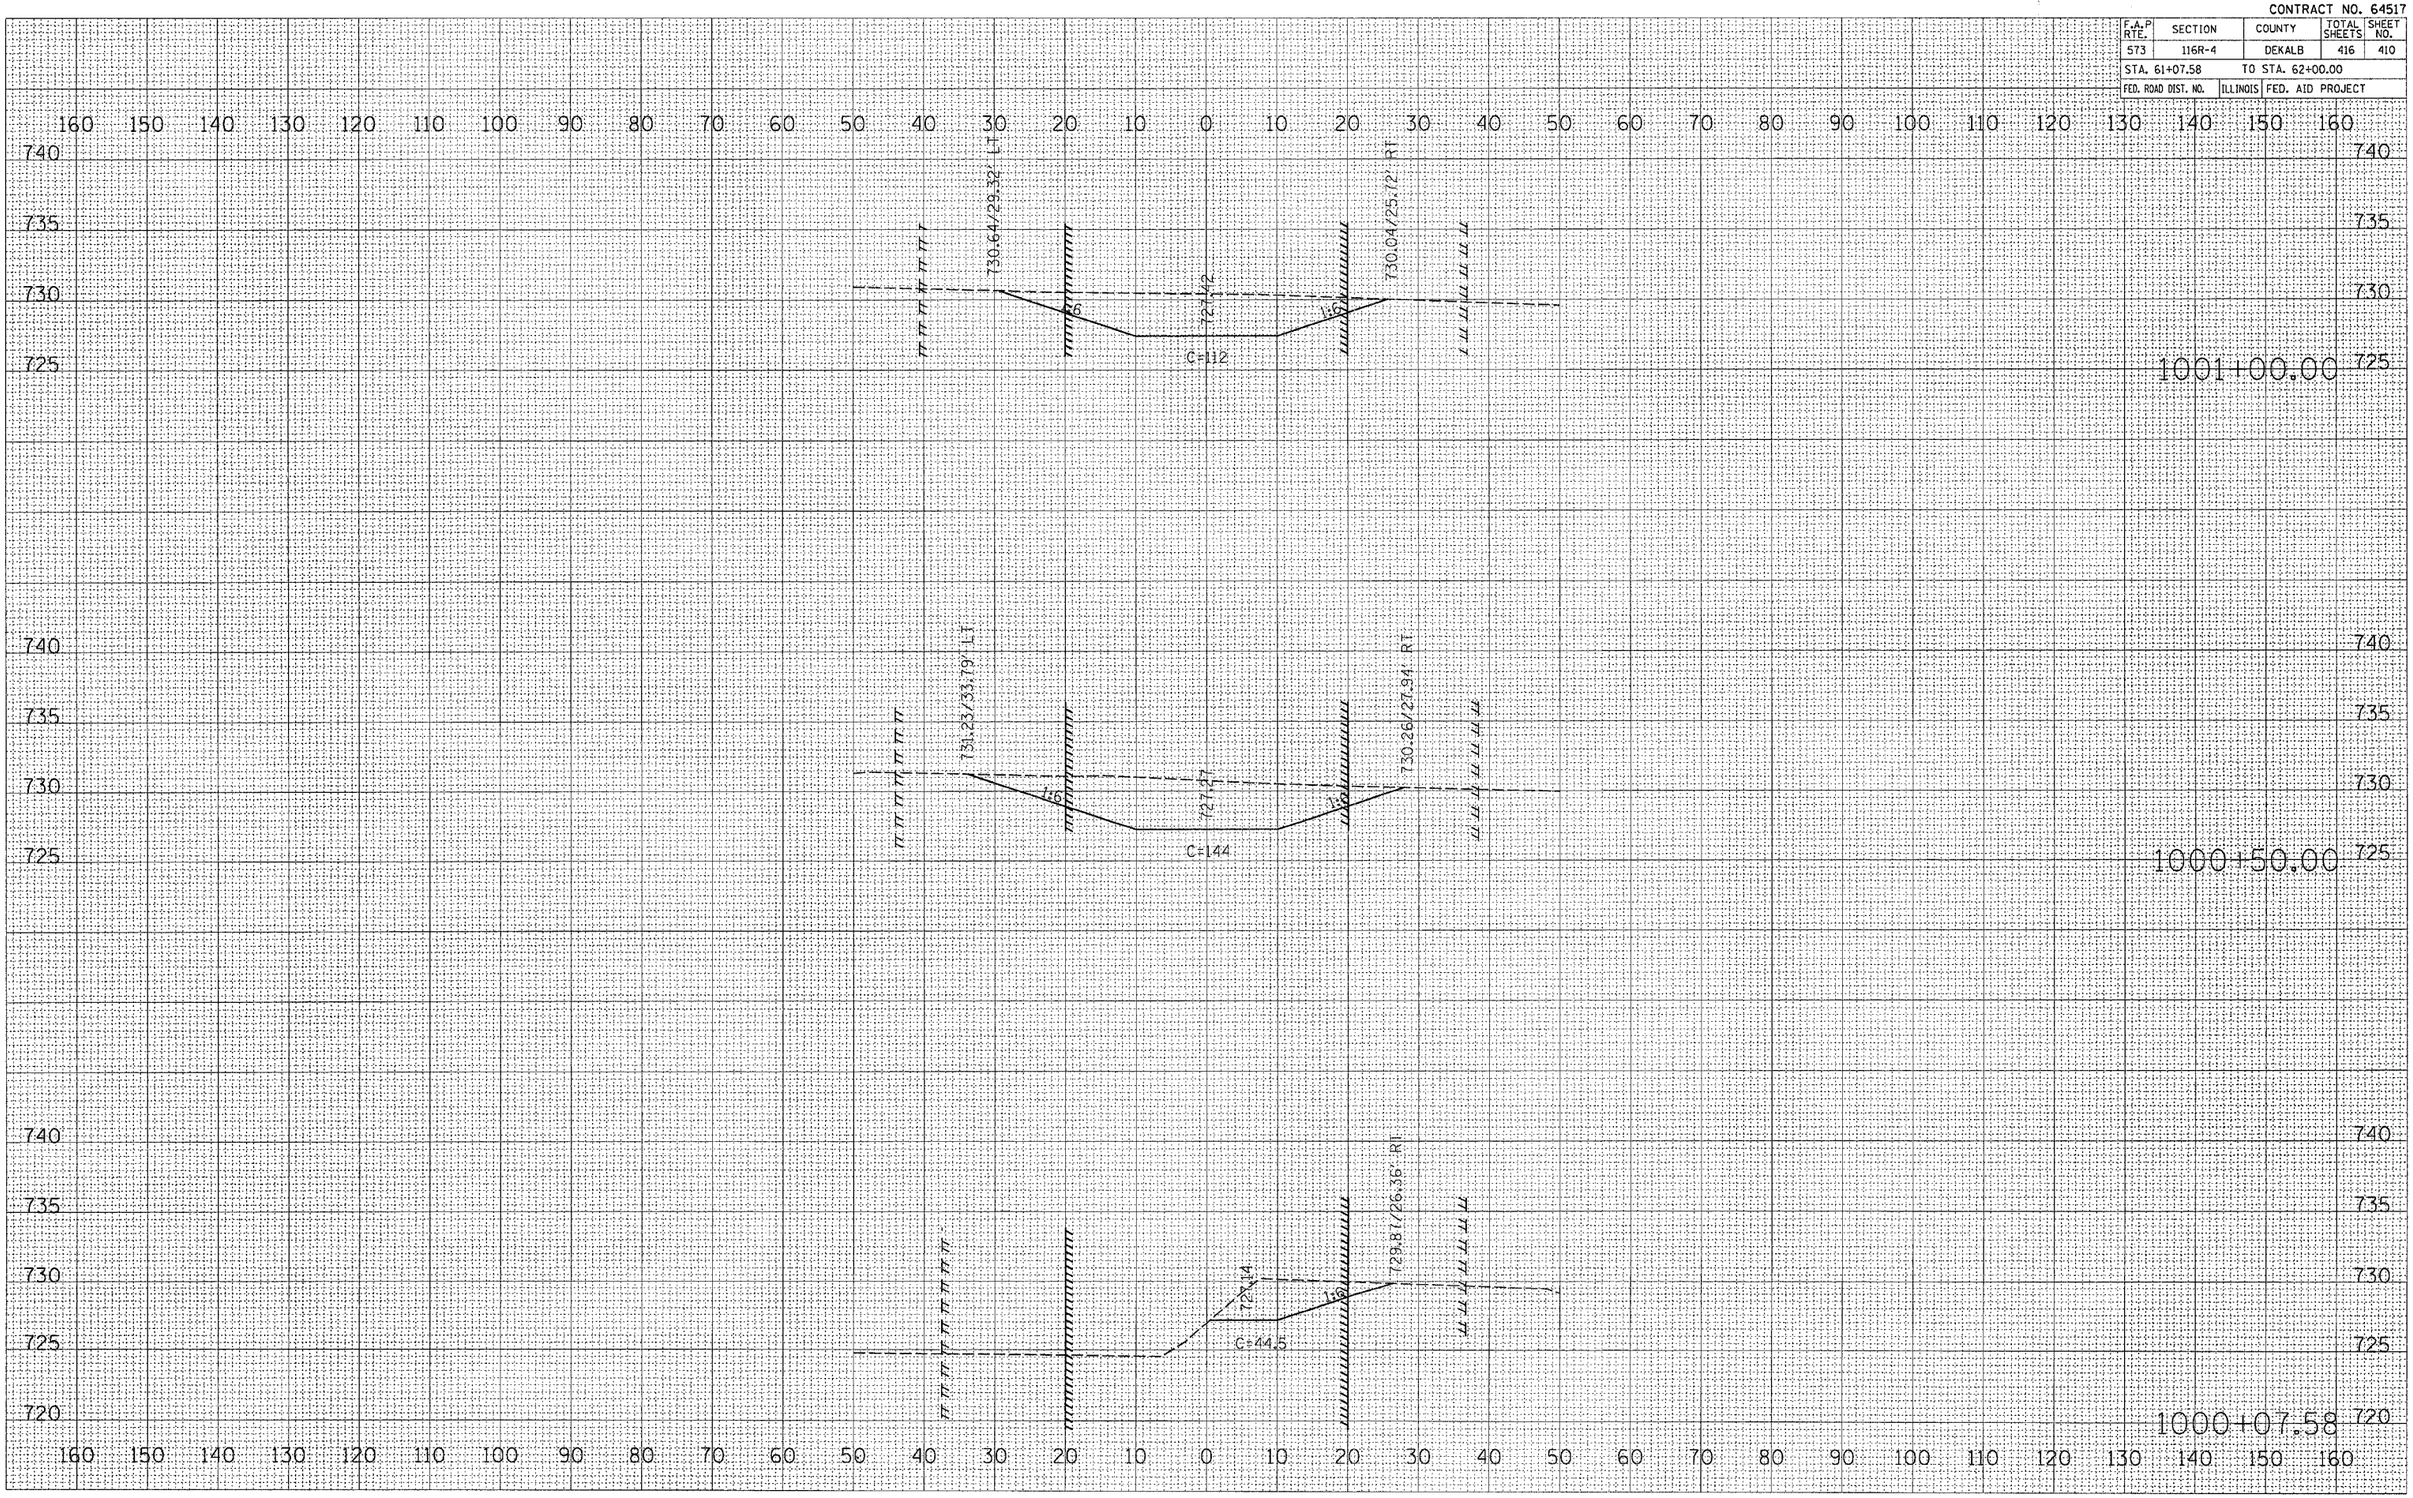

FINAL SURVEY NOTE BOOK NO.
SURVEYED PLOTTED TEMPLATE AREAS AREAS CHECKED
BY DATE

ORIGINAL SURVEY NOTE BOOK NO.
SURVEYED PLOTTED TEMPLATE AREAS AREAS CHECKED
BY DATE

PLOT DATE = Fri Sep 02 08:08:06 2005
FILE NAME = c:\projects\p201700\d01700mstorm.dgn
PLOT SCALE = 10.0000 ' / IN.
USER NAME = jpreslmd

STORM SEWER WAHLGREN RUN