CONTRACT NO. 64517

F.A.P RTE.	SECTION	COUNTY	TOTAL SHEETS	SHEET NO.
573	116R-4	DEKALB	416	413
STA. 2+50.00		TO STA. 3+50.00		
FED. ROAD DIST. NO.	ILLINOIS	FED. AID PROJECT		

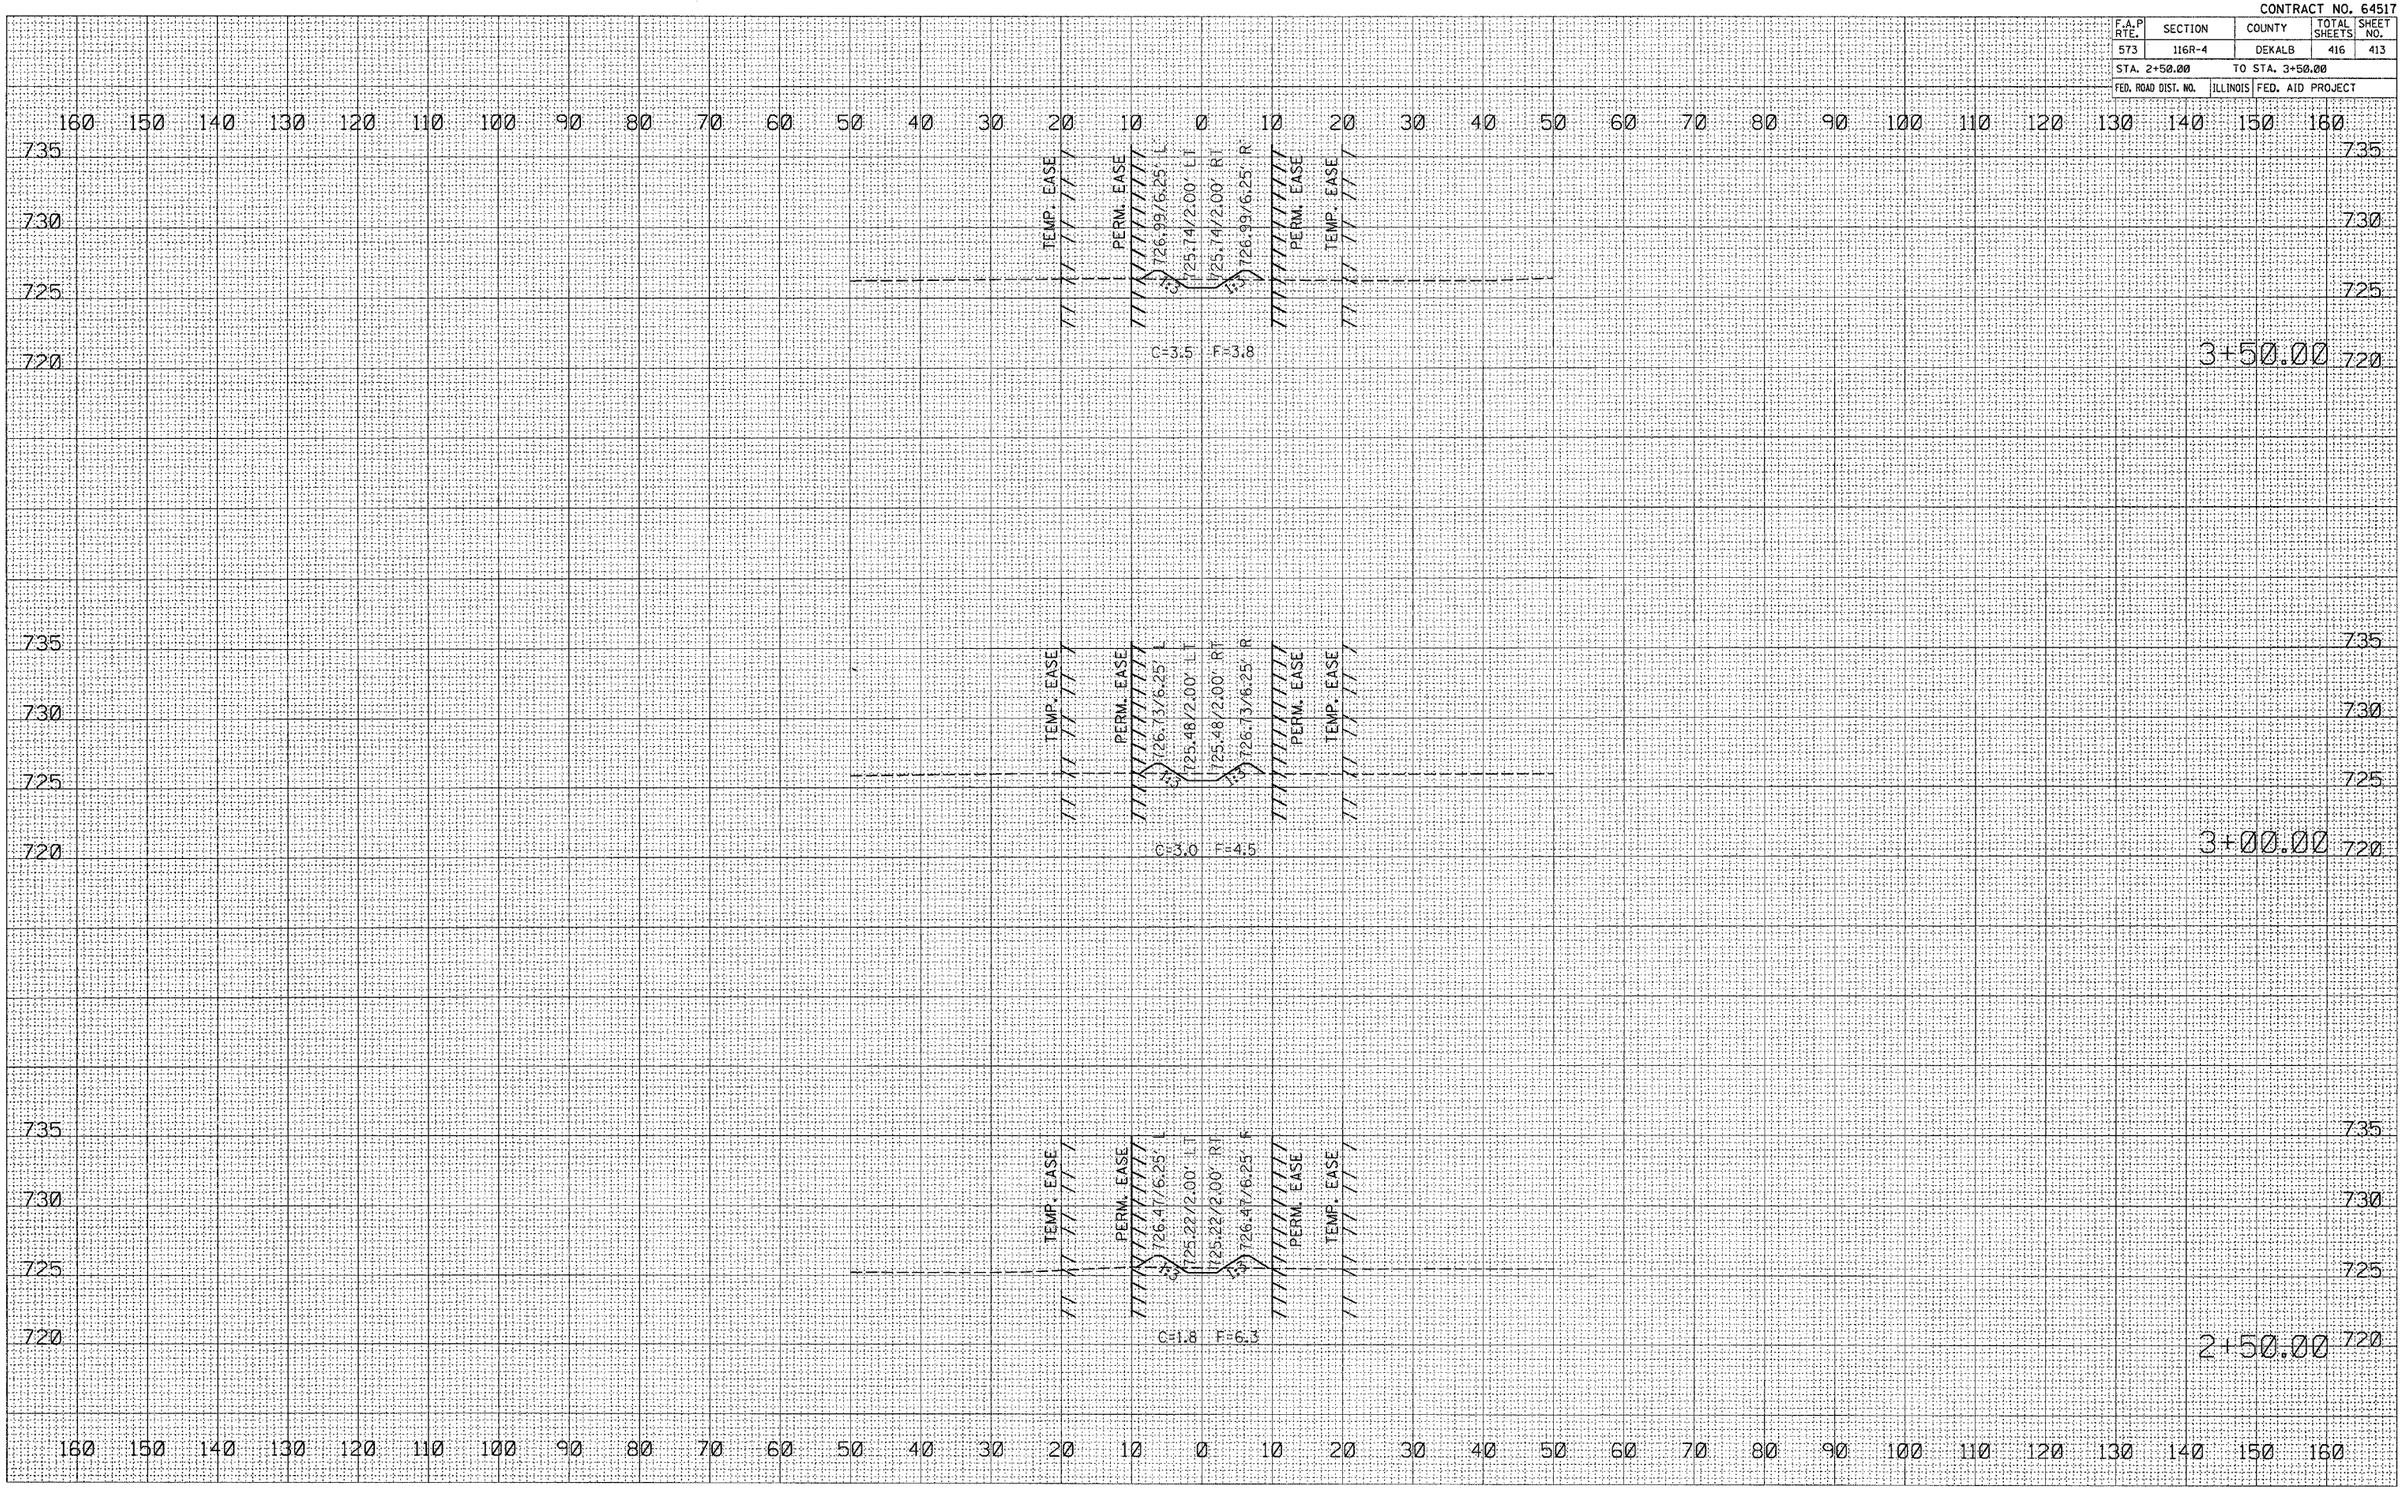

FINAL SURVEY — NOTE BOOK — NO.

	BY	DATE
SURVEYED		
PLOTTED		
DESIGN		
AREAS		
AREAS CHECKED		

ORIGINAL SURVEY — NOTE BOOK — NO.

	BY	DATE
SURVEYED		
PLOTTED		
DESIGN		
AREAS		
AREAS CHECKED		

PLOT DATE = Fri Sep 02 09:09:59 2005
FILE NAME = c:\projects\sc2817001\d1780\mes\storm_sewer_donald_run.dgn
PLOT SCALE = 10.0000 ' / IN.
USER NAME = jordanhd

STORM SEWER DONALD RUN