CONTRACT NO. 64517

F.A.P RTE.	SECTION	COUNTY	TOTAL SHEETS	SHEET NO.
573	116R-4	DEKALB	416	414
STA. 4+00.00		TO STA. 5+00.00		
FED. ROAD DIST. NO.	ILLINOIS	FED. AID PROJECT		

FINAL SURVEY	BY	DATE
NOTE BOOK	SURVEYED	
NO.	PLOTTED	
	TOPO LITE	
	TIE-INS	
	AREAS	
	AREAS CHECKED	

ORIGINAL SURVEY	BY	DATE
NOTE BOOK	SURVEYED	
NO.	PLOTTED	
	TOPO LITE	
	TIE-INS	
	AREAS	
	AREAS CHECKED	

PLOT DATE = Fri Sep 02 00:00:00 2005
FILE NAME = c:\projects\sa20170\d01700\sheets\sa20170d01700sht_storm_sewer_donald_run.dgn
PLOT SCALE = 10.000000 ' / IN.
USER NAME = jordanhd

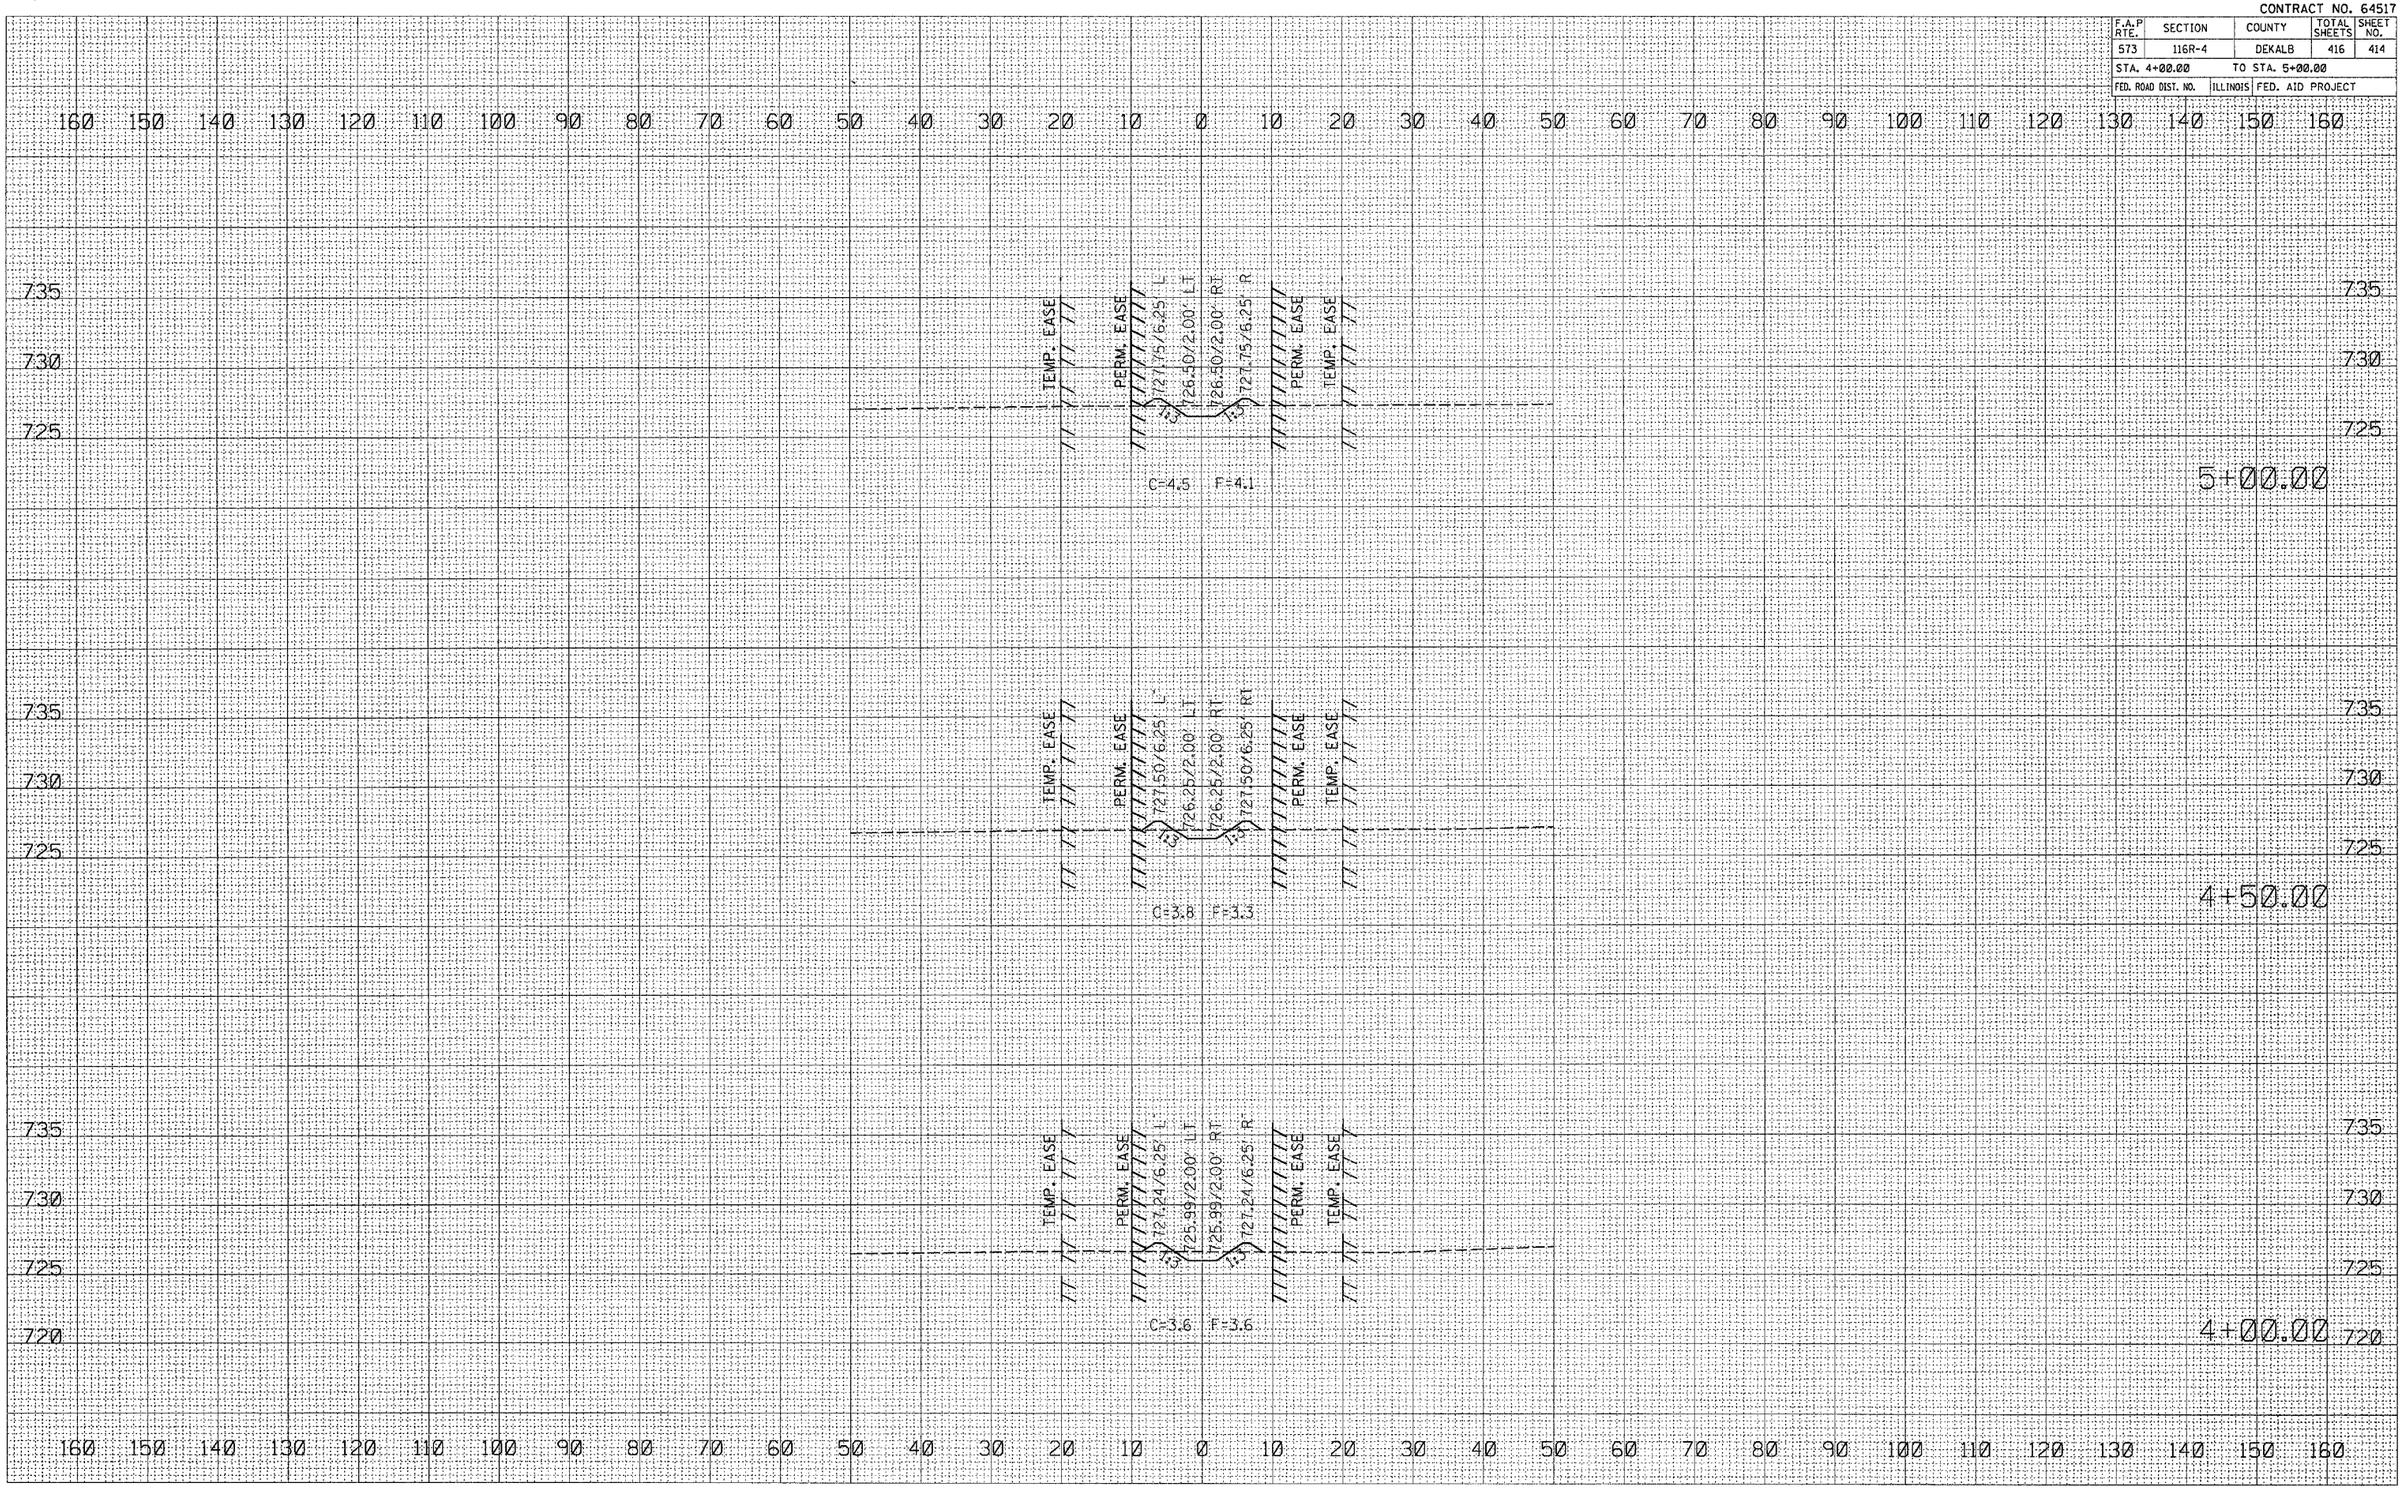

STORM SEWER DONALD RUN