CONTRACT NO. 64896

F.A.P. RTE.	SECTION	COUNTY	TOTAL SHEETS	SHEET NO.
301	21T	STEPHENSON	49	32
STA. 467+00.0000	TO STA. 467+50.0000			
FED. ROAD DIST. NO.	ILLINOIS	FED. AID PROJECT		

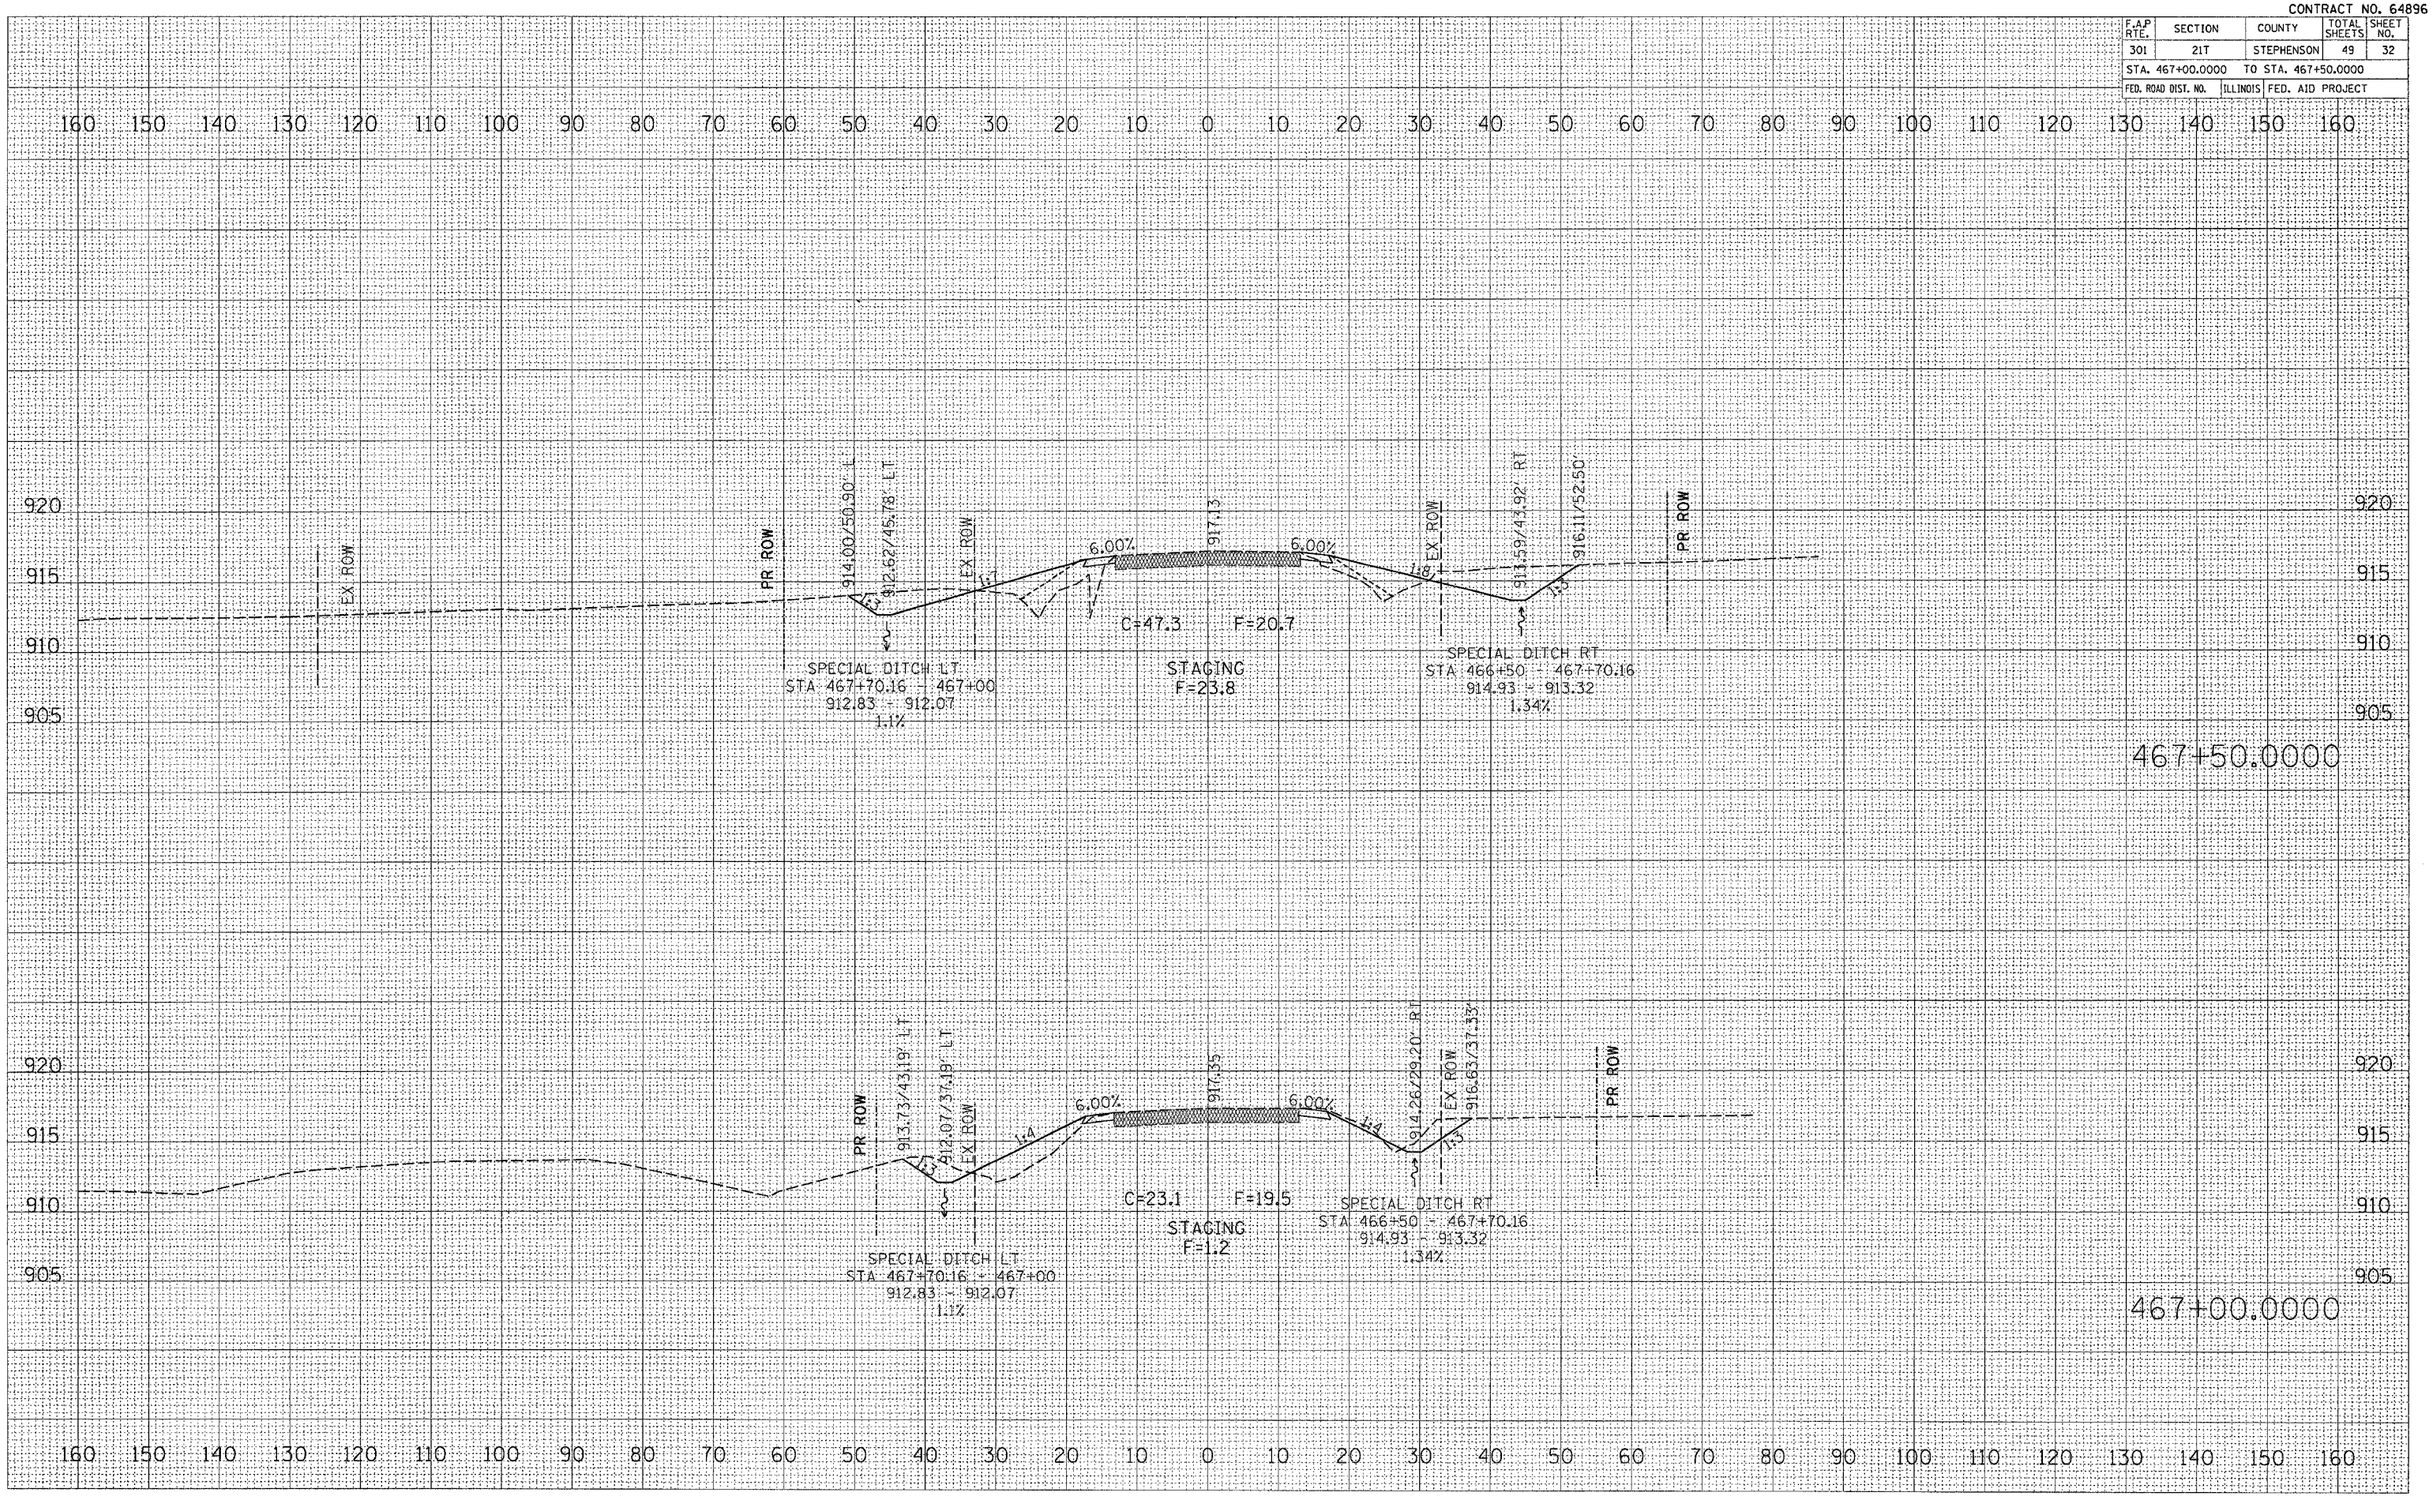

FINAL SURVEY		BY	DATE
	SURVEYED		
	PLOTTED		
NOTE BOOK	TOPO MAP		
	AREAS		
NO.	AREAS CHECKED		

ORIGINAL SURVEY		BY	DATE
	SURVEYED		
	PLOTTED		
NOTE BOOK	TOPO MAP		
	AREAS		
NO.	AREAS CHECKED		

PLOT DATE = Fri Sep 02 14:22:07 2005
FILE NAME = c:\projects\c2241901\c6141901xsht.dgn
PLOT SCALE = 10.0000 ' / IN.
USER NAME = duncanfa