CONTRACT NO. 64896

F.A.P RTE.	SECTION	COUNTY	TOTAL SHEETS	SHEET NO.
301	21T	STEPHENSON	49	43
STA. 480+50.0000		TO STA. 496+00.0000		
FED. ROAD DIST. NO.	ILLINOIS	FED. AID PROJECT		

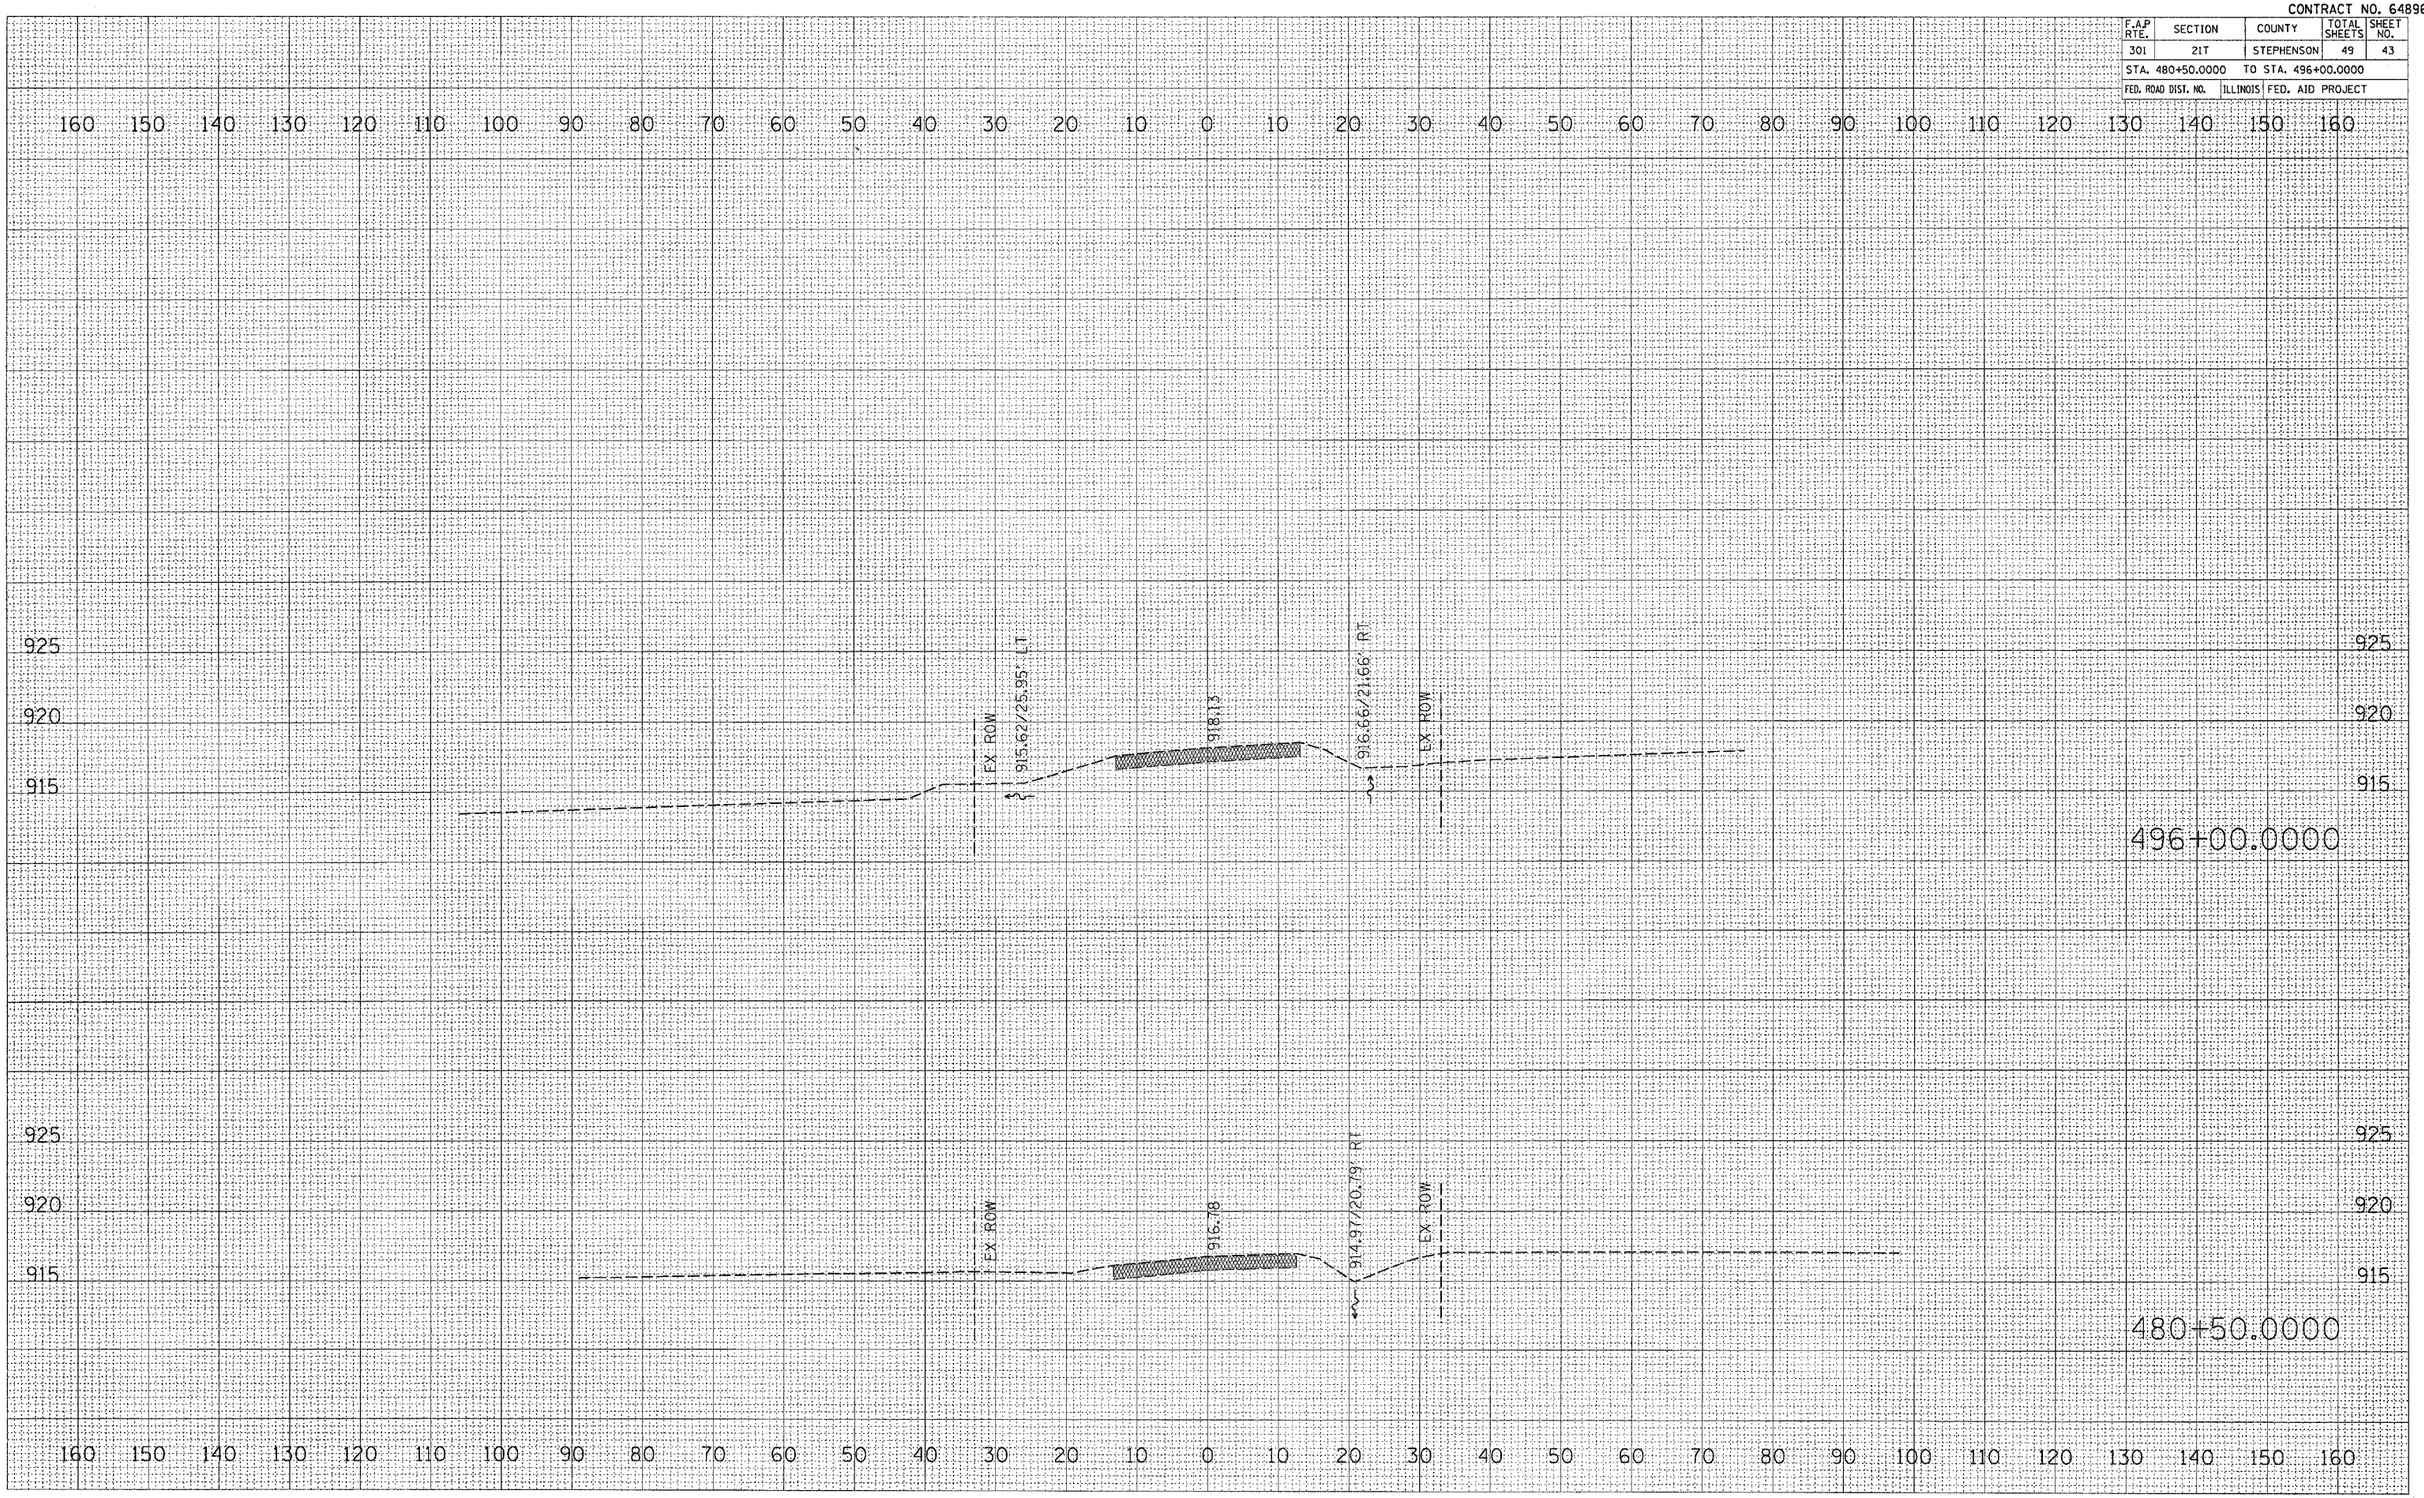

FINAL SURVEY		BY	DATE
NOTE BOOK NO.	SURVEYED		
	PLOTTED		
	TEMPLATE		
	AREAS		
	AREAS CHECKED		

ORIGINAL SURVEY		BY	DATE
NOTE BOOK NO.	SURVEYED		
	PLOTTED		
	TEMPLATE		
	AREAS		
	AREAS CHECKED		

PLOT DATE = Fri Sep 02 14:22:11 2005
FILE NAME = c:\pwworkspace\jobnum\d0064903.mu
PLOT SCALE = 10.0000 ' / IN.
USER NAME = duncanfo

US 20