CONTRACT NO. 64A47

F.A.P. RTE.	SECTION	COUNTY	TOTAL SHEETS	SHEET NO.
553	119BR-3	OGLE	40	15
STA.	TO STA.			
FED. ROAD DIST. NO.	ILLINOIS	FED. AID PROJECT		

EROSION CONTROL DETAILS

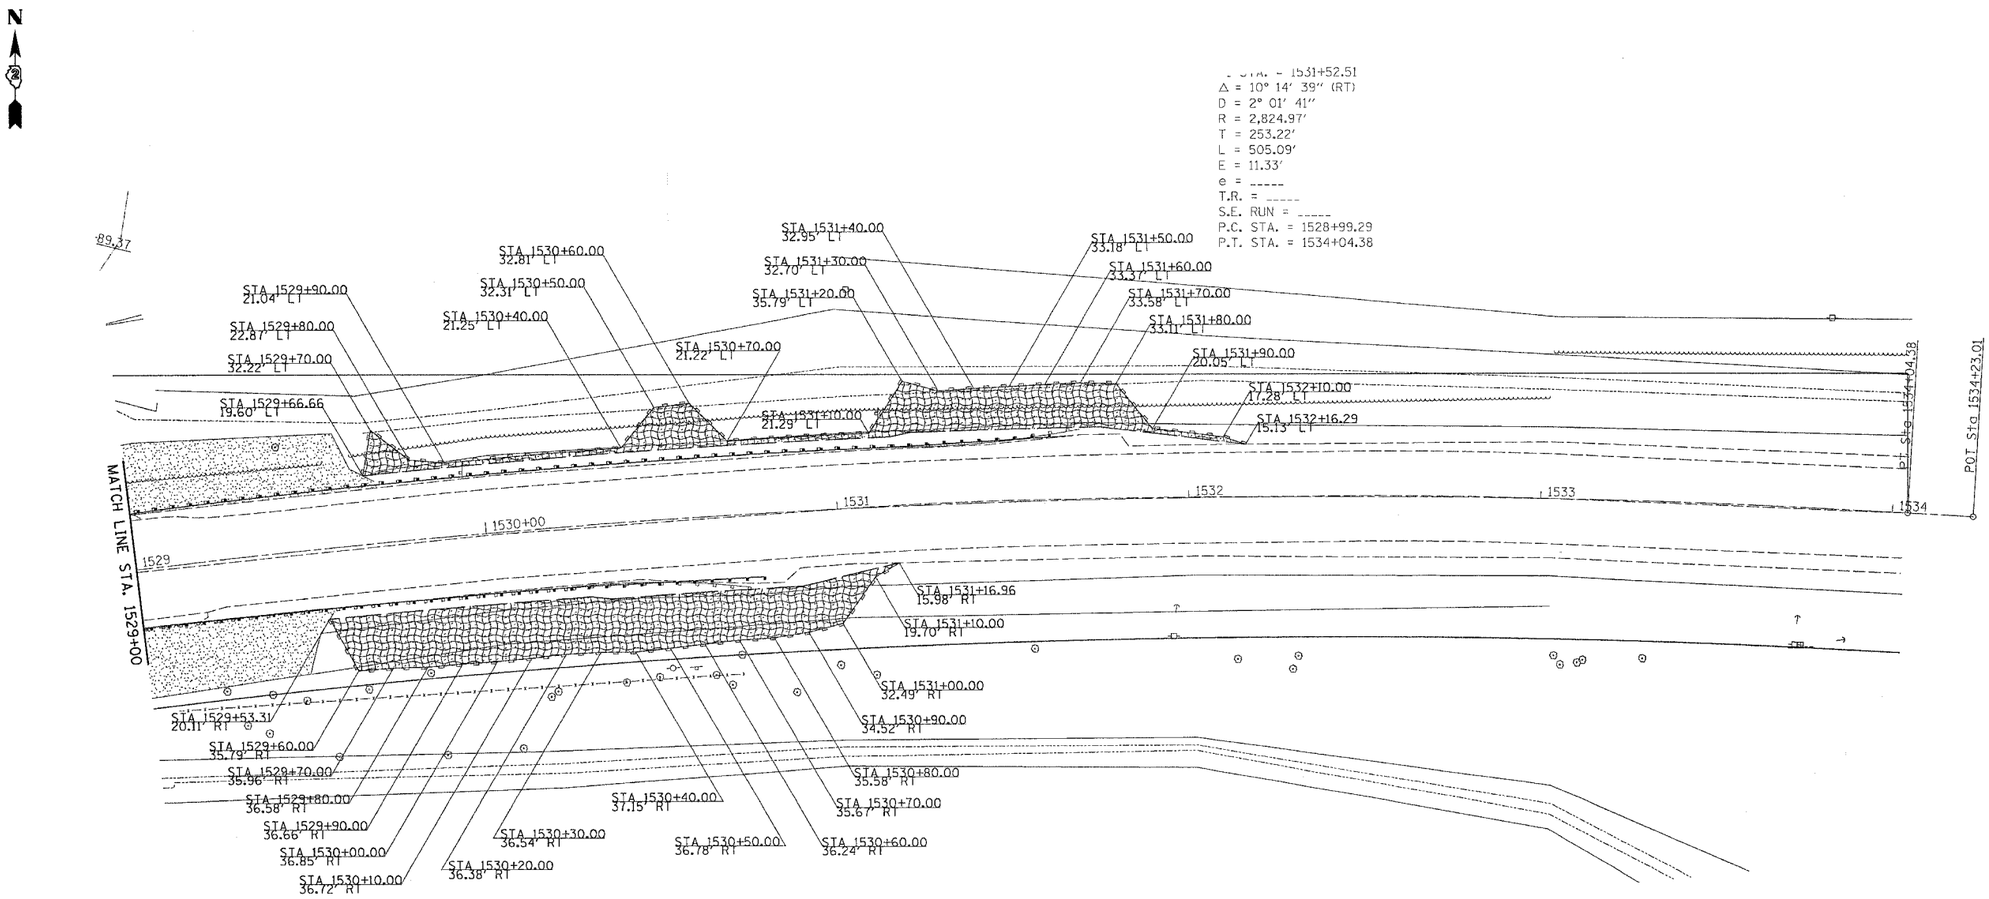

LEGEND

= SEEDING

= EROSION CONTROL BLANKET

= PERIMETER EROSION BARRIER

REVISIONS NAME	DATE

ILLINOIS DEPARTMENT OF TRANSPORTATION

SCALE: VERT. HORIZ.

DATE

DRAWN BY

CHECKED BY

PLOT DATE = Fri Sep 02 11:49:45 2005
FILE NAME = c:\projects\b2808\b2808e.dgn
PLOT SCALE = 20.0000 '/ IN.
USER NAME = magilj

EROSION CONTROL DETAILS