PLOT DATE = Wed Aug 31 07:10:51 2005
FILE NAME = o:\projects\a200405\a200405km.dgn
PLOT SCALE = 10.0000 ' / IN.
USER NAME = meglilj

ORIGINAL SURVEY		BY	DATE
NOTE BOOK	SURVEYED		
	PLOTTED		
NO.	TEMPLATE		
	AREAS		
	AREAS CHECKED		

FINAL SURVEY		BY	DATE
NOTE BOOK	SURVEYED		
	PLOTTED		
NO.	TEMPLATE		
	AREAS		
	AREAS CHECKED		

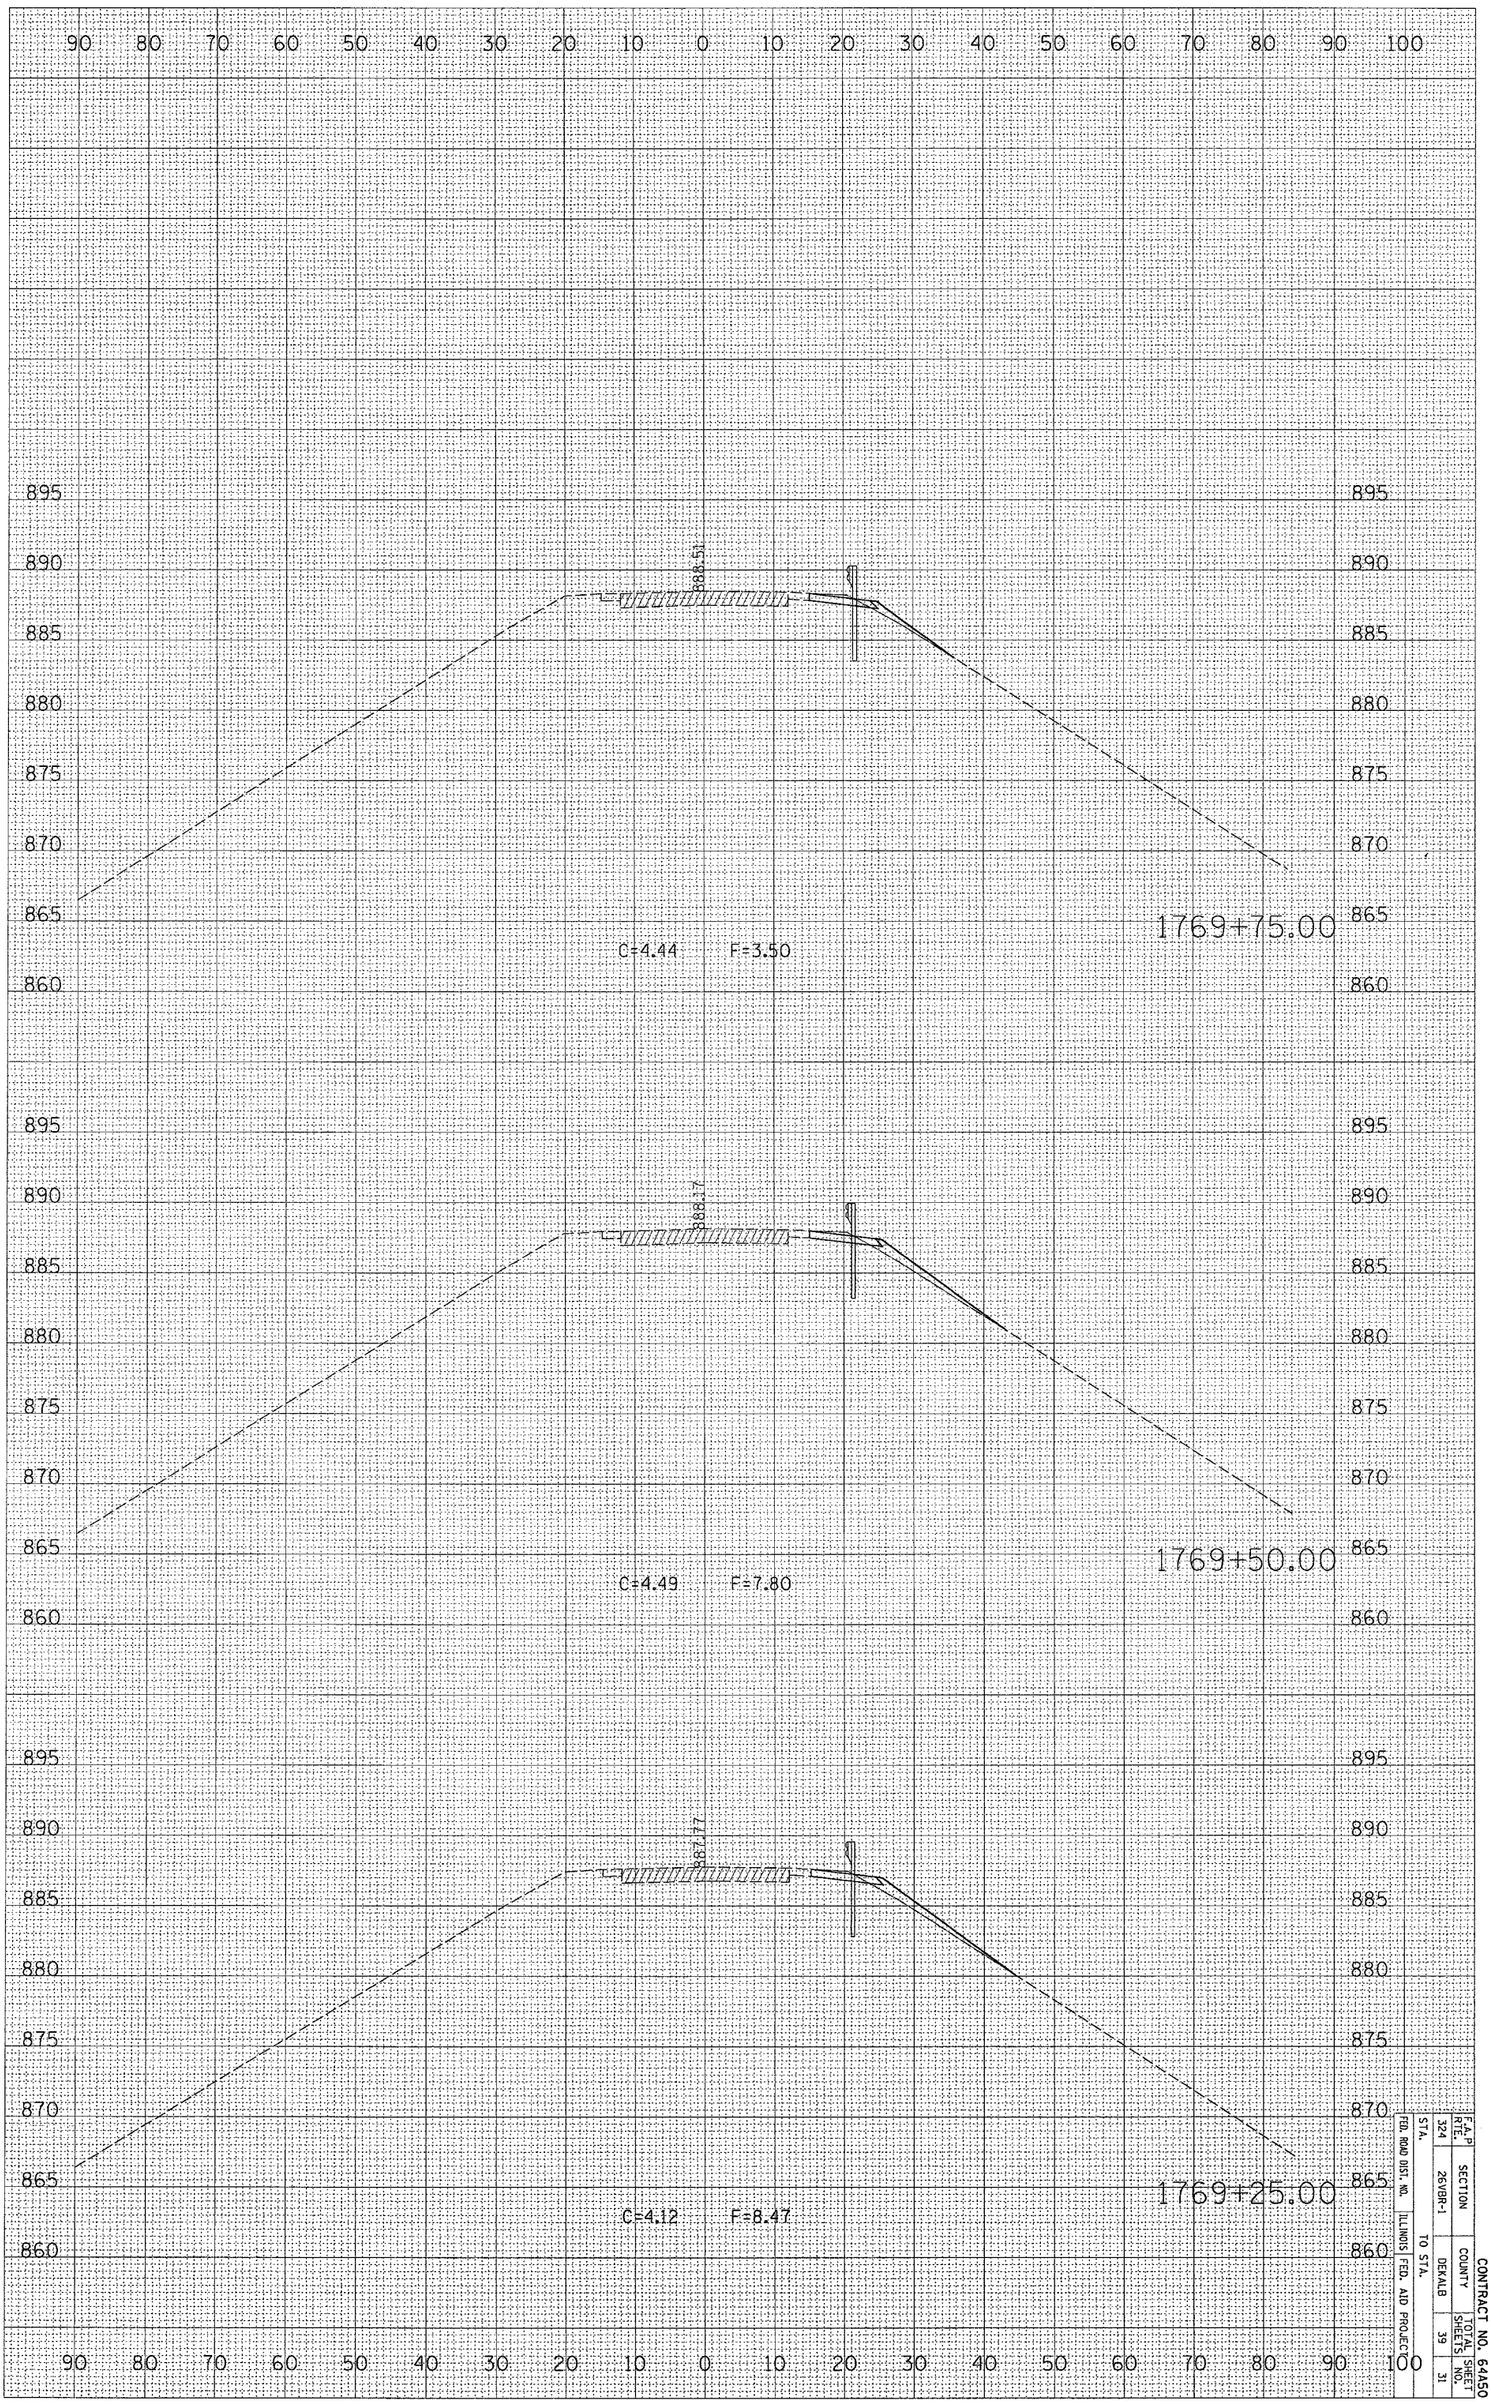

F.A.P. RTE.	SECTION	COUNTY	SHEETS	SHT. NO.
324	26(VBR-1	DEKALB	39	31

FED. ROAD DIST. NO. ILLINOIS FED. AID PROJECT
STA. TO STA.

CONTRACT NO. 64A50