CONTRACT NO. 64B35

F.A. RTE.	SECTION	COUNTY	TOTAL SHEETS	SHEET NO.
525	5TS-2	WINNEBAGO	10	5
STA.		TO STA.		
FED. ROAD DIST. NO.	ILLINOIS	FED. AID PROJECT		

NOTE:

ADVANCE FLASHER CONTOLLERS ARE TO BE REMOVED, THE POWER FOR ADVANCE FLASHERS WILL RUN FROM TRAFFIC SIGNAL CONTROLLER CABINET FOR EACH OF MAINLINE LEGS.

WIRES MAY BE SLPICED FROM THE OUTSIDE FLASHER JUNCTION BOX TO THE MEDIAN FLASHERS

ADVANCE LOOP HANDHOLE LOCATION SHALL BE DETERMINED BY THE FIELD ENGINEER.

EASTBOUND:
THE TWO(2) JUNCTION BOXES SHALL BE REPLACED.

FLASHERS ARE AT 475'± FROM THE STOP BAR

WESTBOUND:
FLASHERS ARE AT 469'± FROM THE STOP BAR

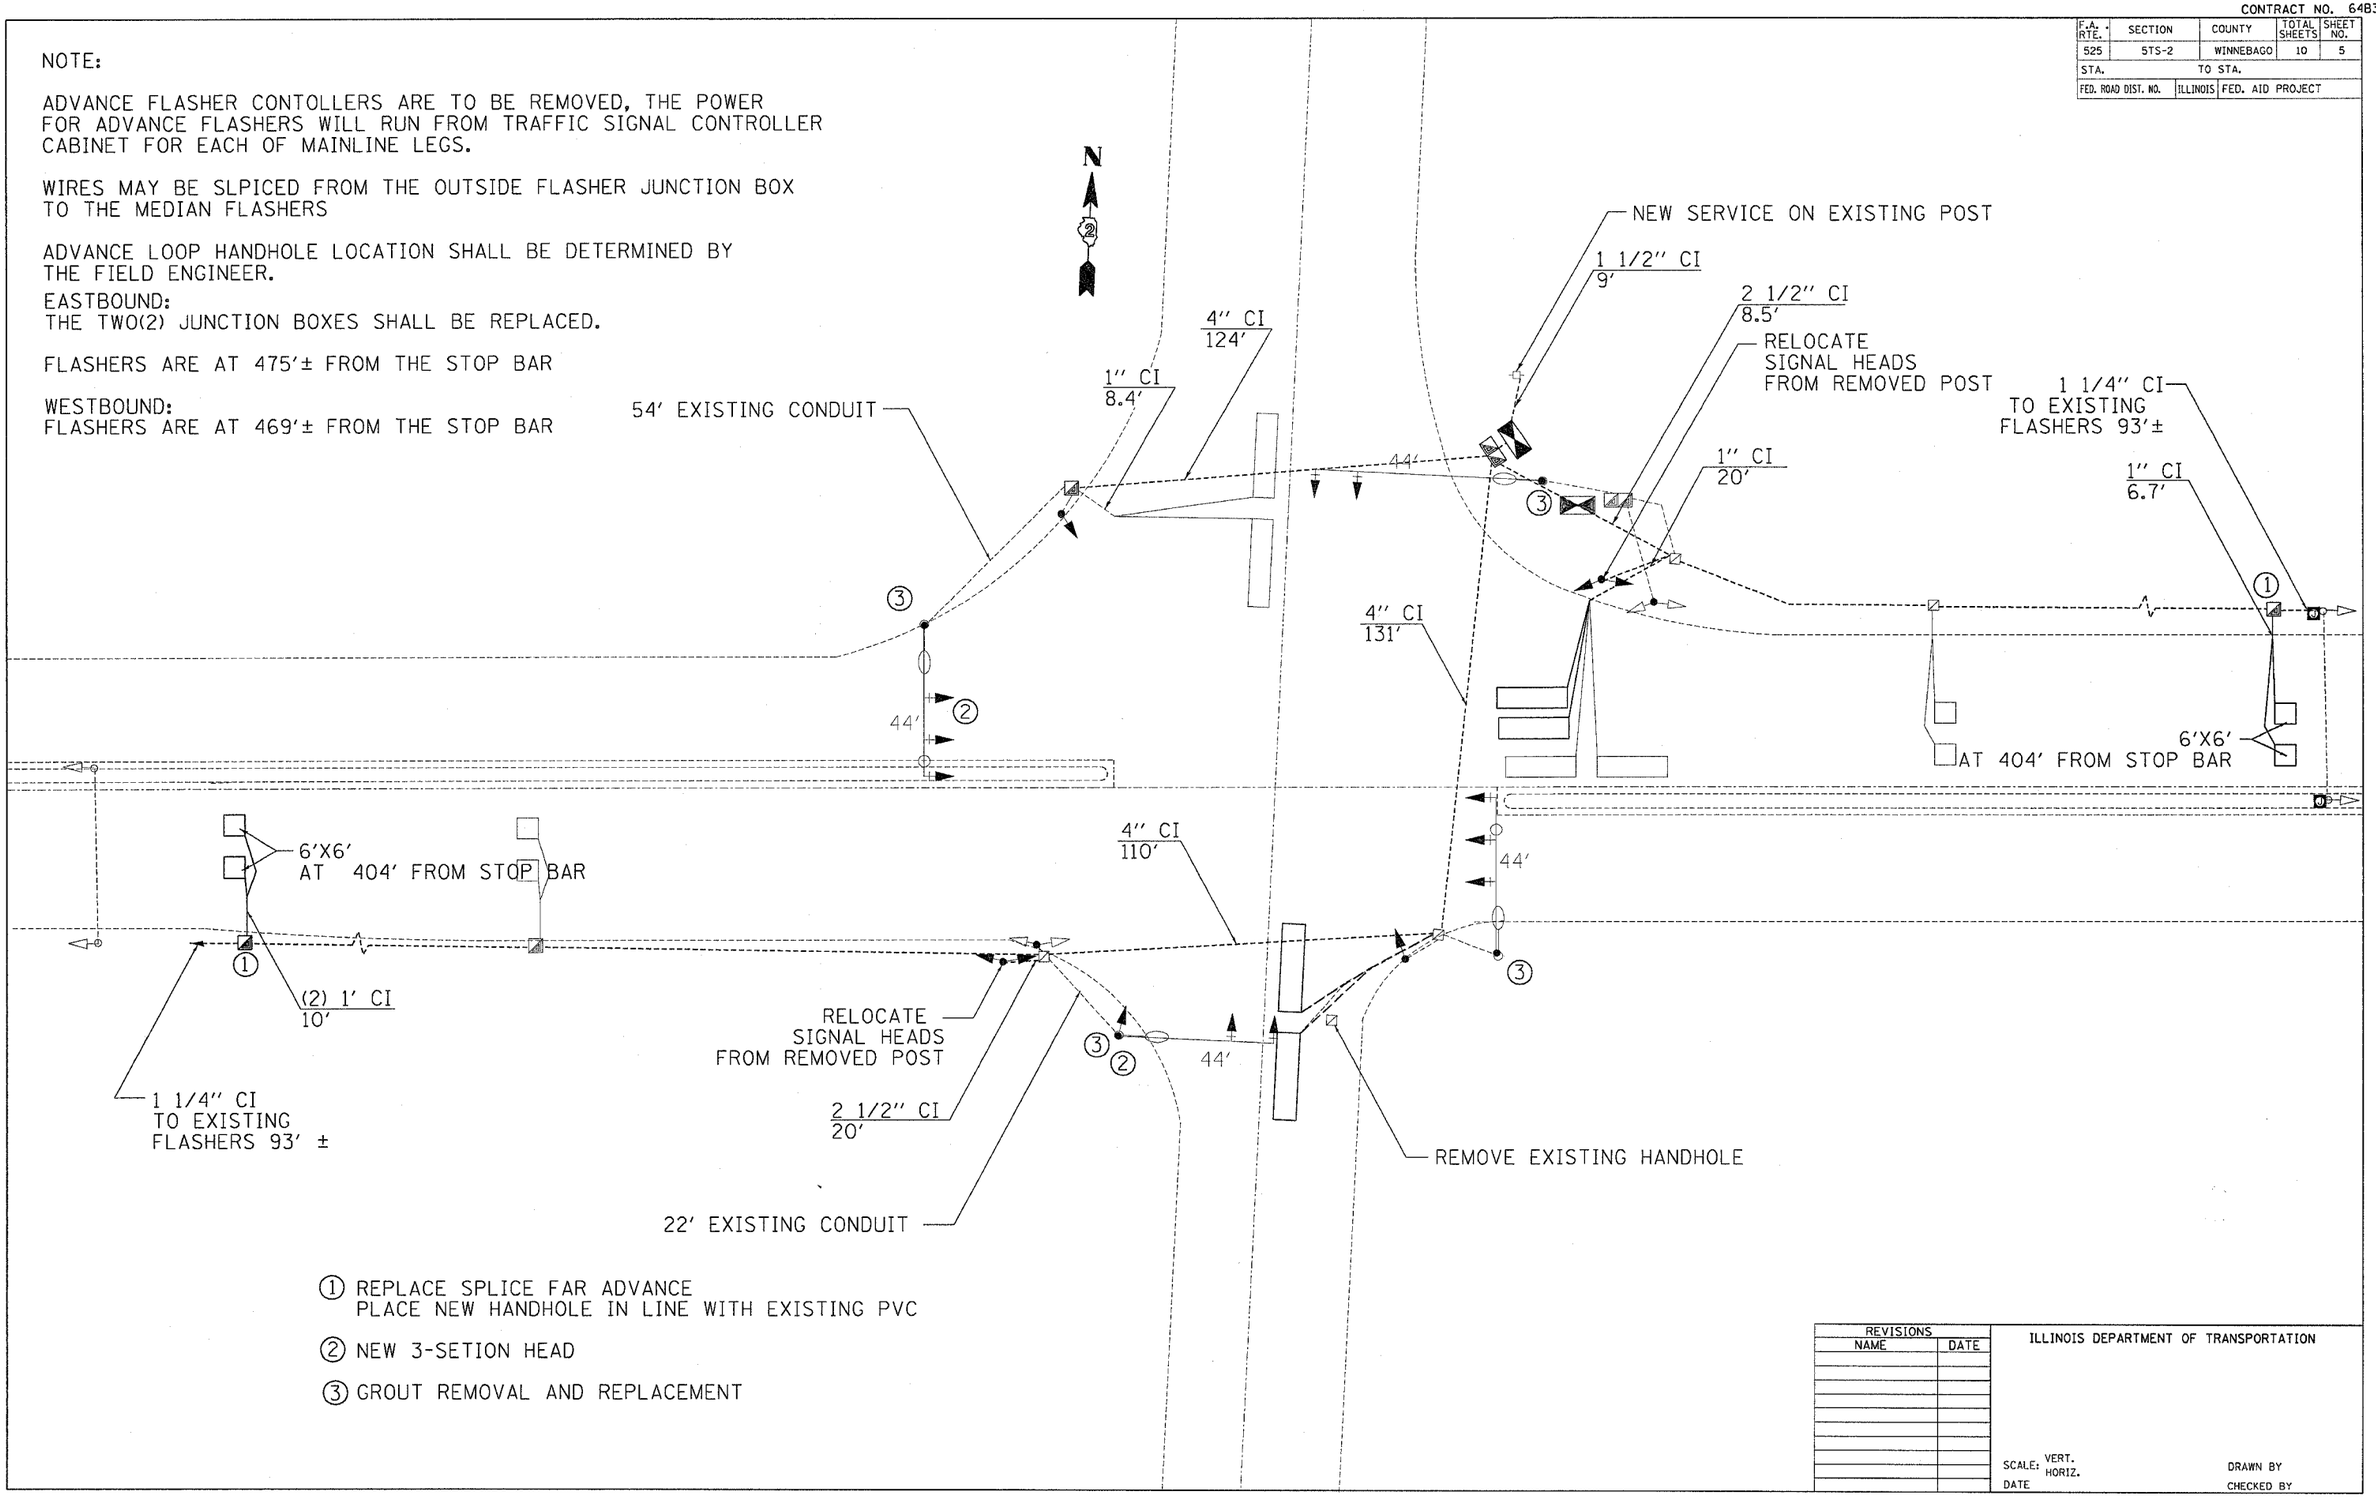

① REPLACE SPLICE FAR ADVANCE
PLACE NEW HANDHOLE IN LINE WITH EXISTING PVC

② NEW 3-SETION HEAD

③ GROUT REMOVAL AND REPLACEMENT

REVISIONS	
NAME	DATE

ILLINOIS DEPARTMENT OF TRANSPORTATION

SCALE: VERT. HORIZ.

DATE

DRAWN BY

CHECKED BY

PLOT DATE = Thu Sep 15 14:02:12 2005
FILE NAME = C:\projects\32B38B5\c2B38B5.dgn
PLOT SCALE = 20.0000 ' / IN.
USER NAME = hallkl