CONTRACT NO. 68382

F.A.P. RTE.	SECTION	COUNTY	TOTAL SHEETS	SHEET NO.
687	*	McDonough / Fulton	58	30
STA. 351+00.00		TO STA. 351+50.00		
FED. ROAD DIST. NO.	ILLINOIS	FED. AID PROJECT		

VIA CULV.EXT/REPAIR 2006

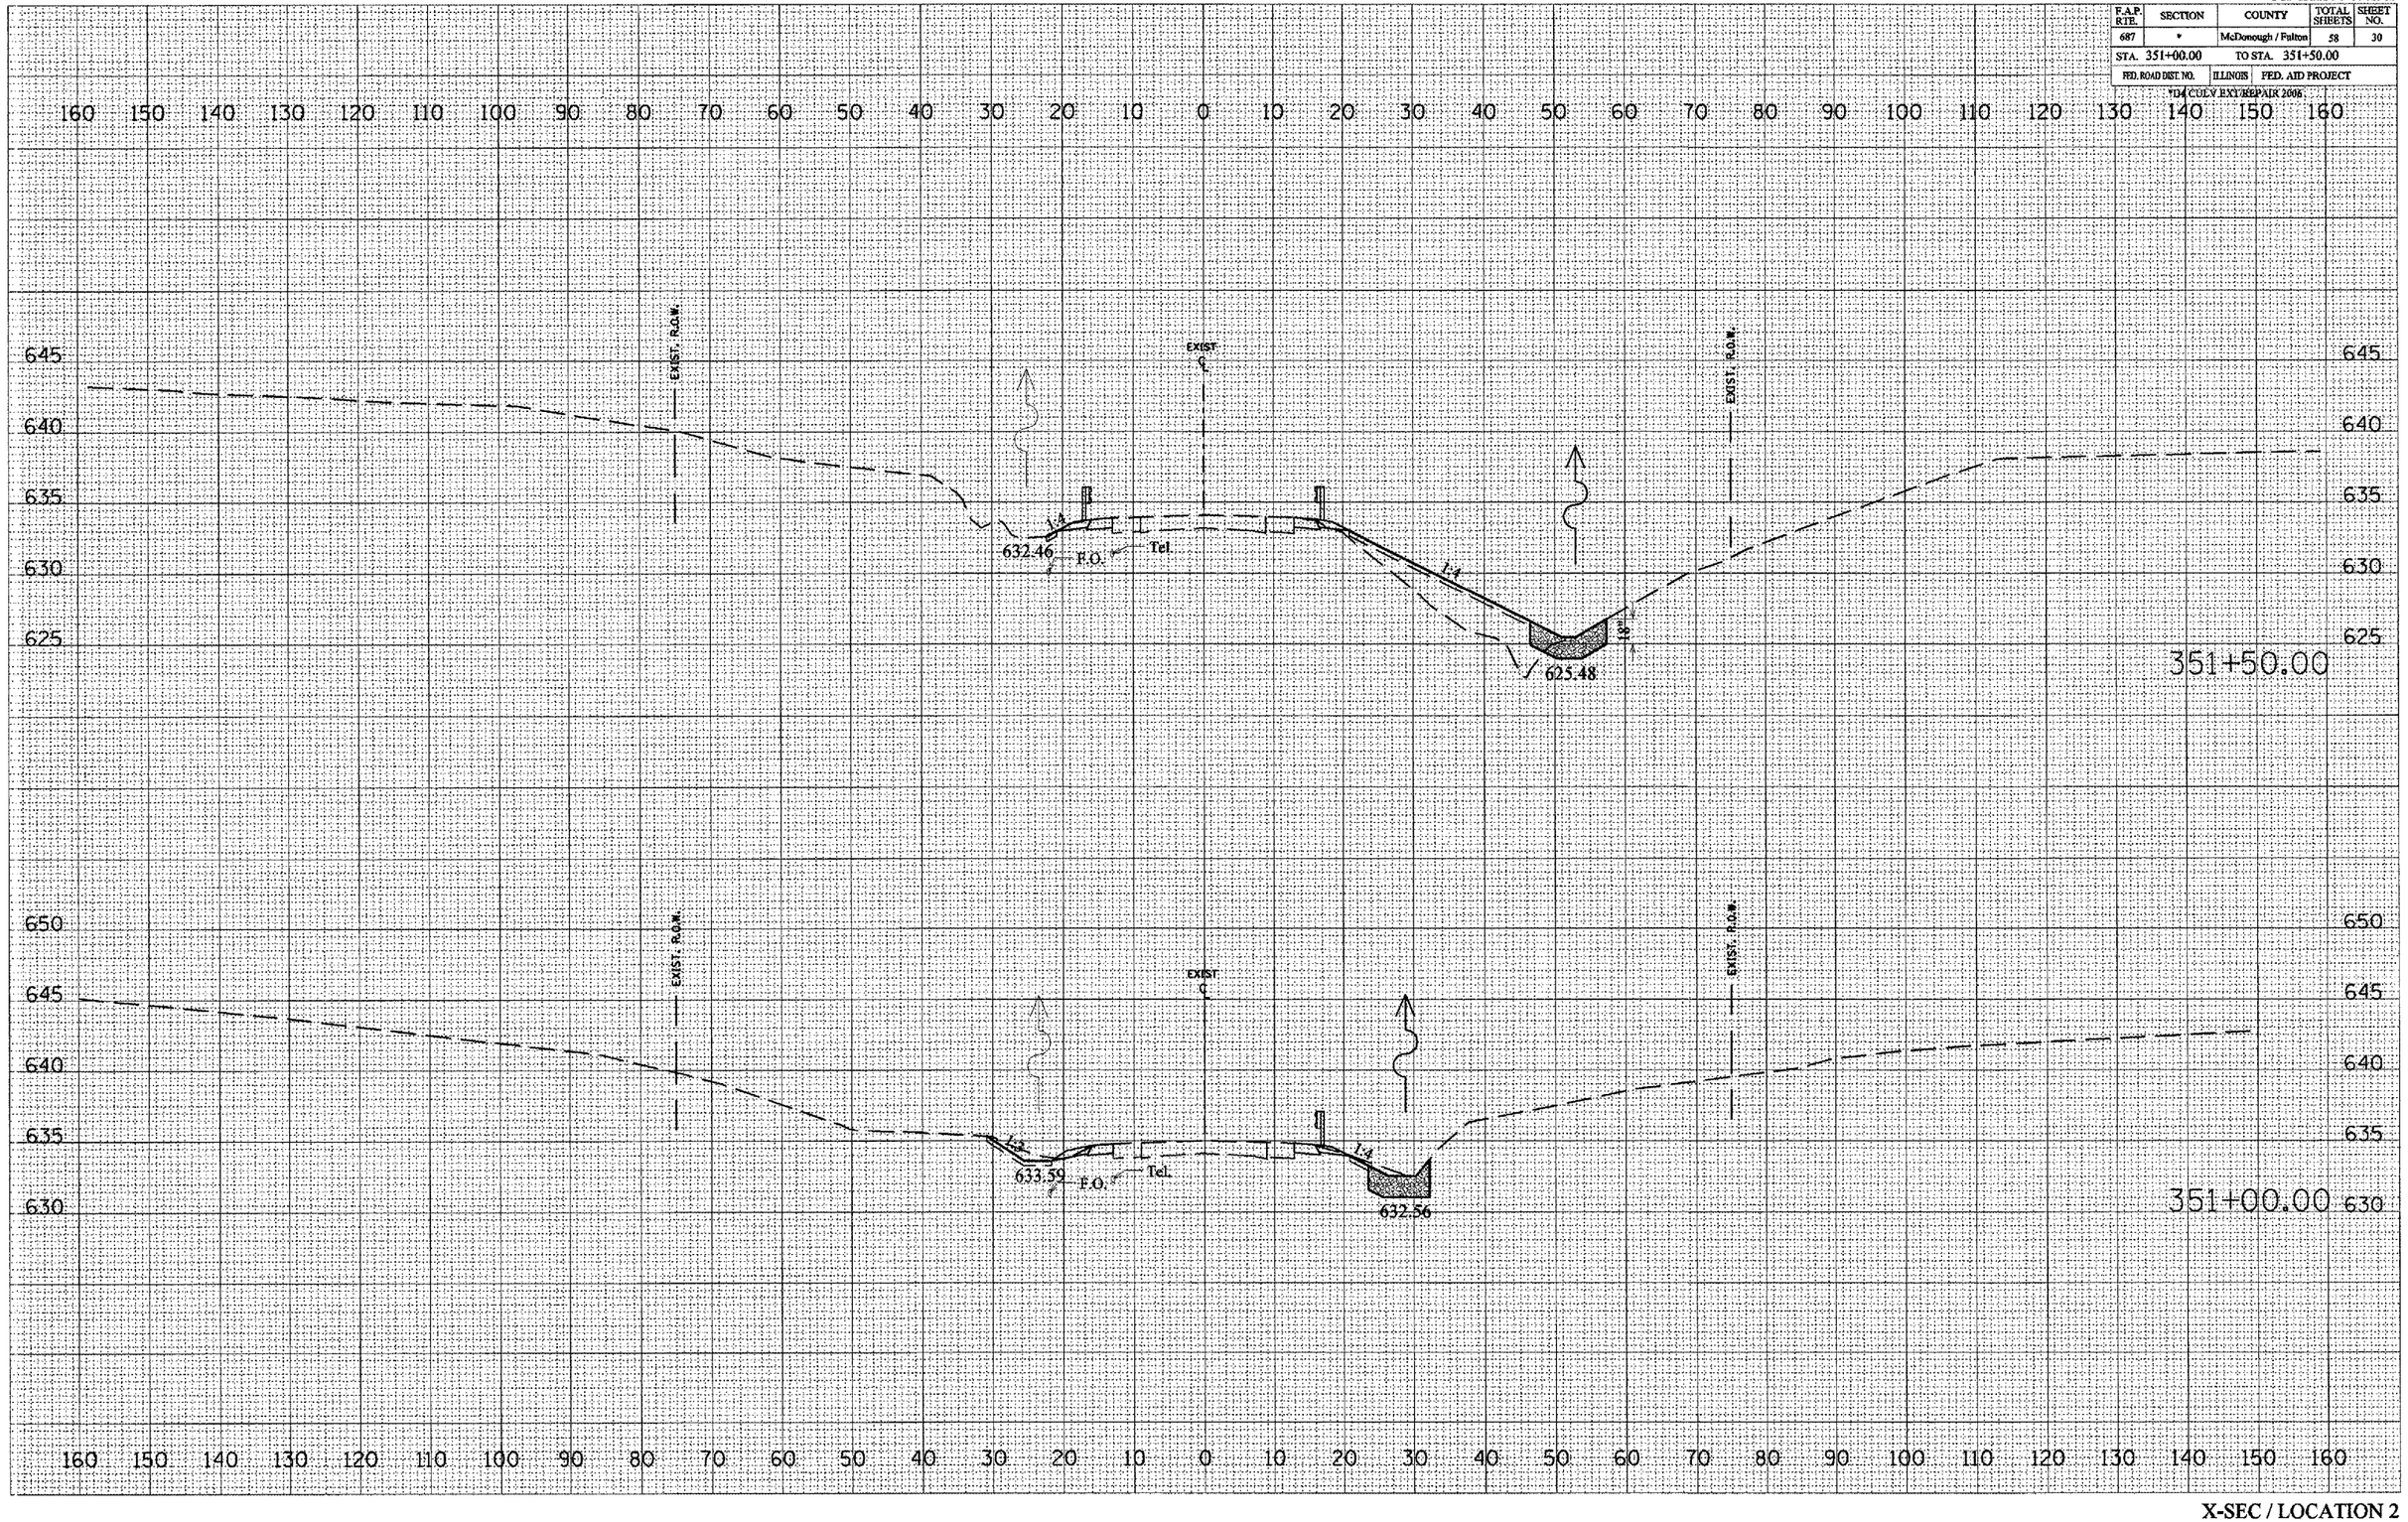

X-SEC / LOCATION 2

FINAL SURVEY | NOTE BOOK | NO. | BY | DATE | SURVEYED | PLOTTED | TEMPLATE | AREAS | CHECKED

ORIGINAL SURVEY | NOTE BOOK | NO. | BY | DATE | SURVEYED | PLOTTED | TEMPLATE | AREAS | CHECKED

PLOT DATE = 8/24/2005
FILE NAME = c:\projects\156ou1\xsheet2.dgn
PLOT SCALE = 1.0000 '/ IN.
USER NAME = cnapoli