CONTRACT NO. 68382

F.A.P. RTE.	SECTION	COUNTY	TOTAL SHEETS	SHEET NO.
687	*	McDonough / Fulton	58	33
STA. 352+70.00		TO STA. 352+70.00		
FED. ROAD DIST. NO.	ILLINOIS	FED. AID PROJECT		

*D4 CULV EXT/REPAIR 2006

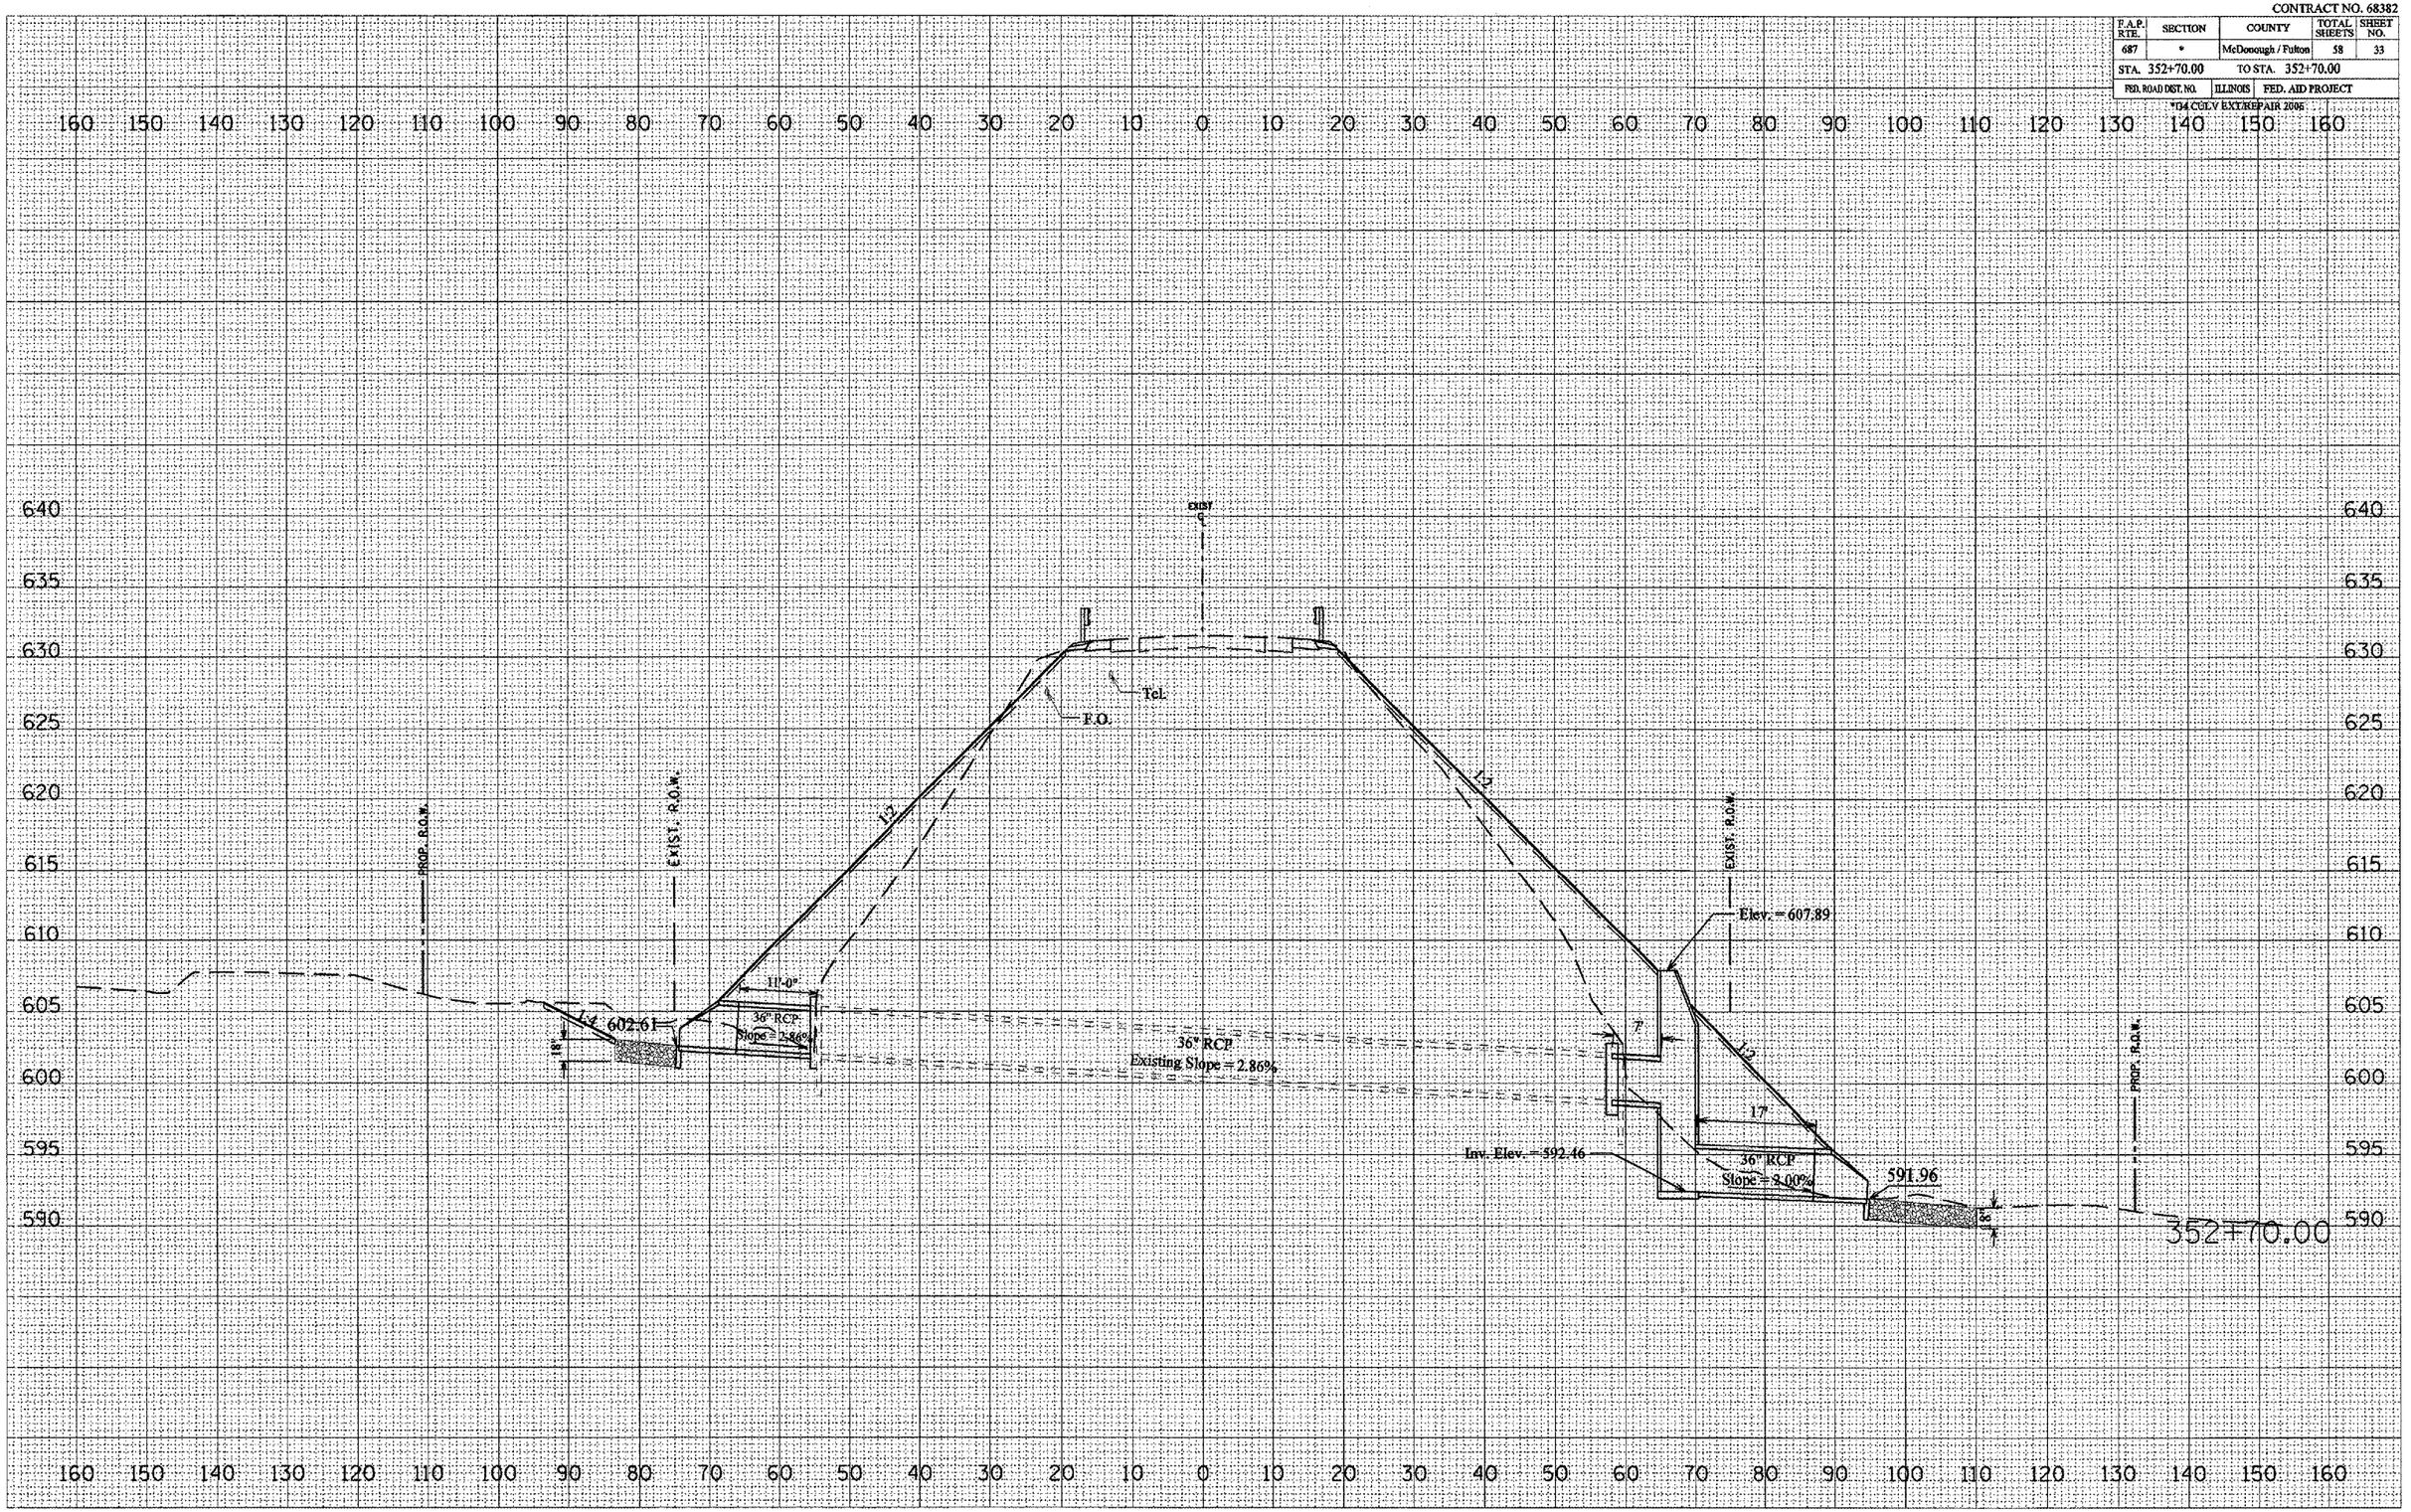

X-SEC / LOCATION 2

ORIGINAL SURVEY — SURVEYED / PLOTTED / TEMPLATE / NOTE BOOK / NO. / AREAS CHECKED / BY / DATE

FINAL SURVEY — SURVEYED / PLOTTED / TEMPLATE / NOTE BOOK / NO. / AREAS CHECKED / BY / DATE

PLOT DATE = 8/24/2005
FILE NAME = c:\projects\1135cul\xsheet2.dgn
PLOT SCALE = 21.2837 ' / IN.
USER NAME = orappole