CONTRACT NO. 68382

F.A.P. RTE.	SECTION	COUNTY	TOTAL SHEETS	SHEET NO.
687	*	McDonough/ Fulton	58	44
STA. 403+36.00		TO STA. 403+36.00		
FED. ROAD DIST. NO.	ILLINOIS	FED. AID PROJECT		

*D4 CULV EXT/REPAIR 2006

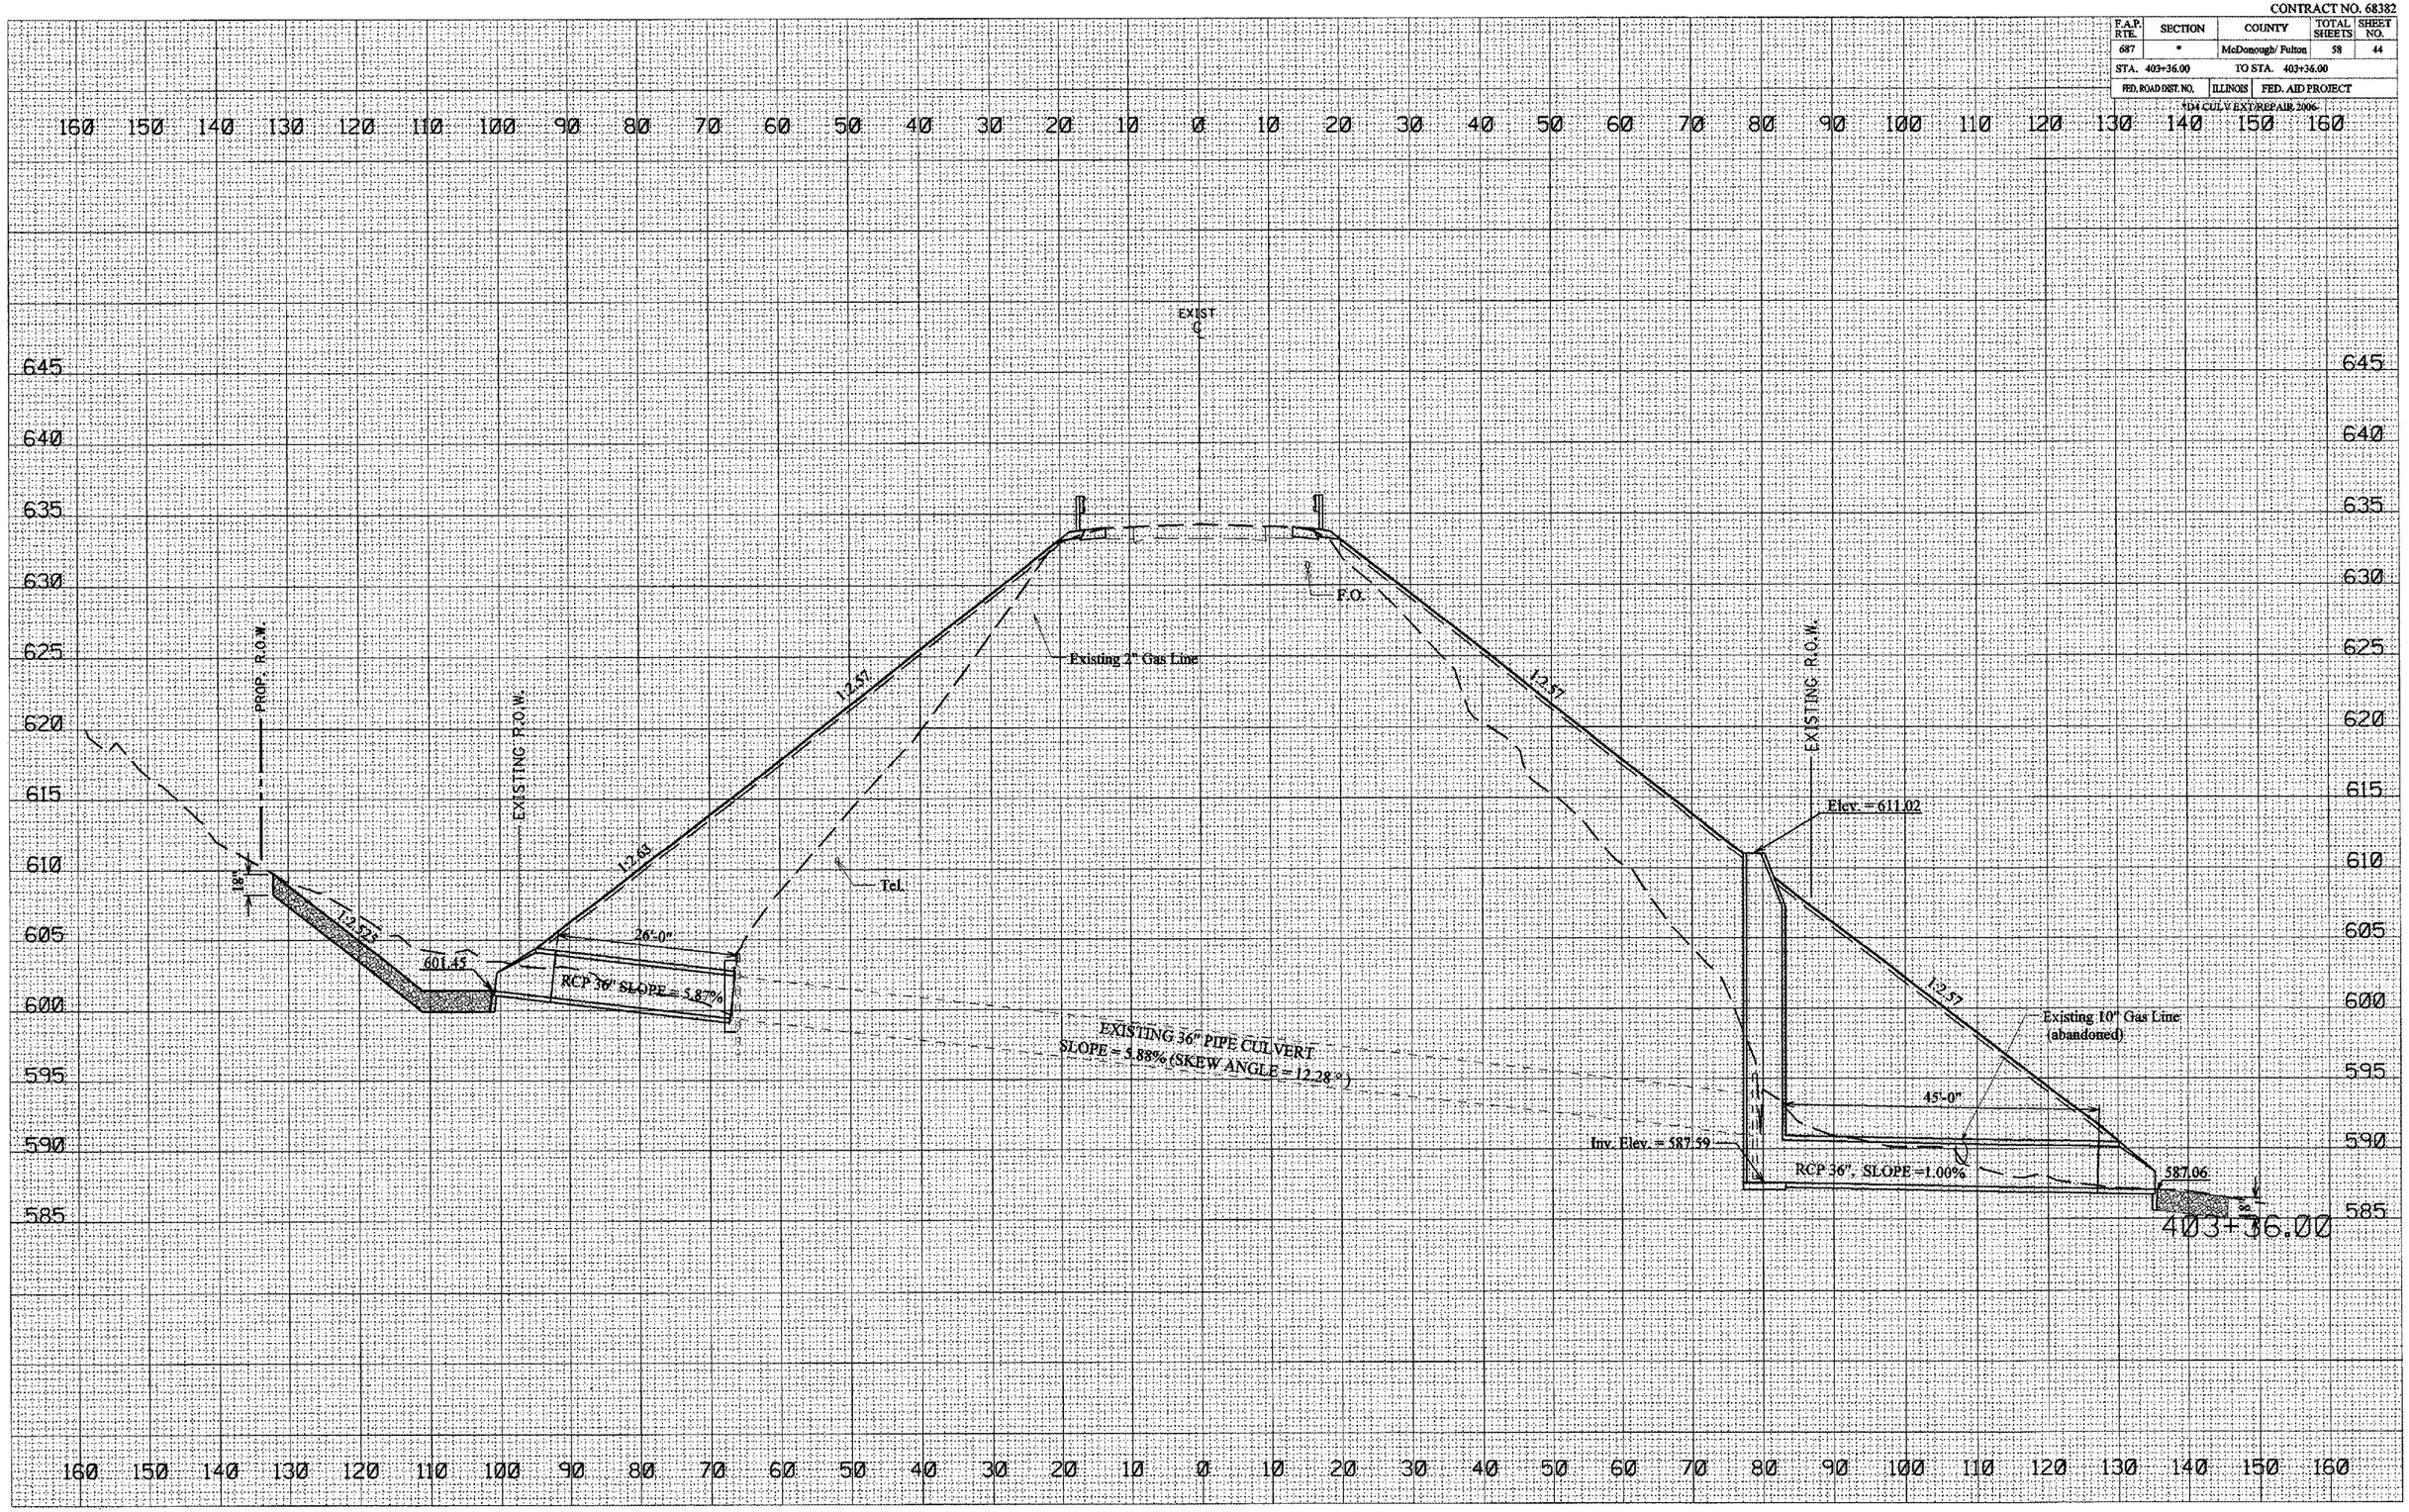

X-SEC / LOCATION 3