CONTRACT NO. 68382

F.A.P. RTE.	SECTION	COUNTY	TOTAL SHEETS	SHEET NO.
687	*	McDonough/ Fulton	58	46
STA. 404+00.00		TO STA. 404+00.00		
FED. ROAD DIST. NO.	ILLINOIS	FED. AID PROJECT		

*D4 CULV EXT/REPAIR 2006

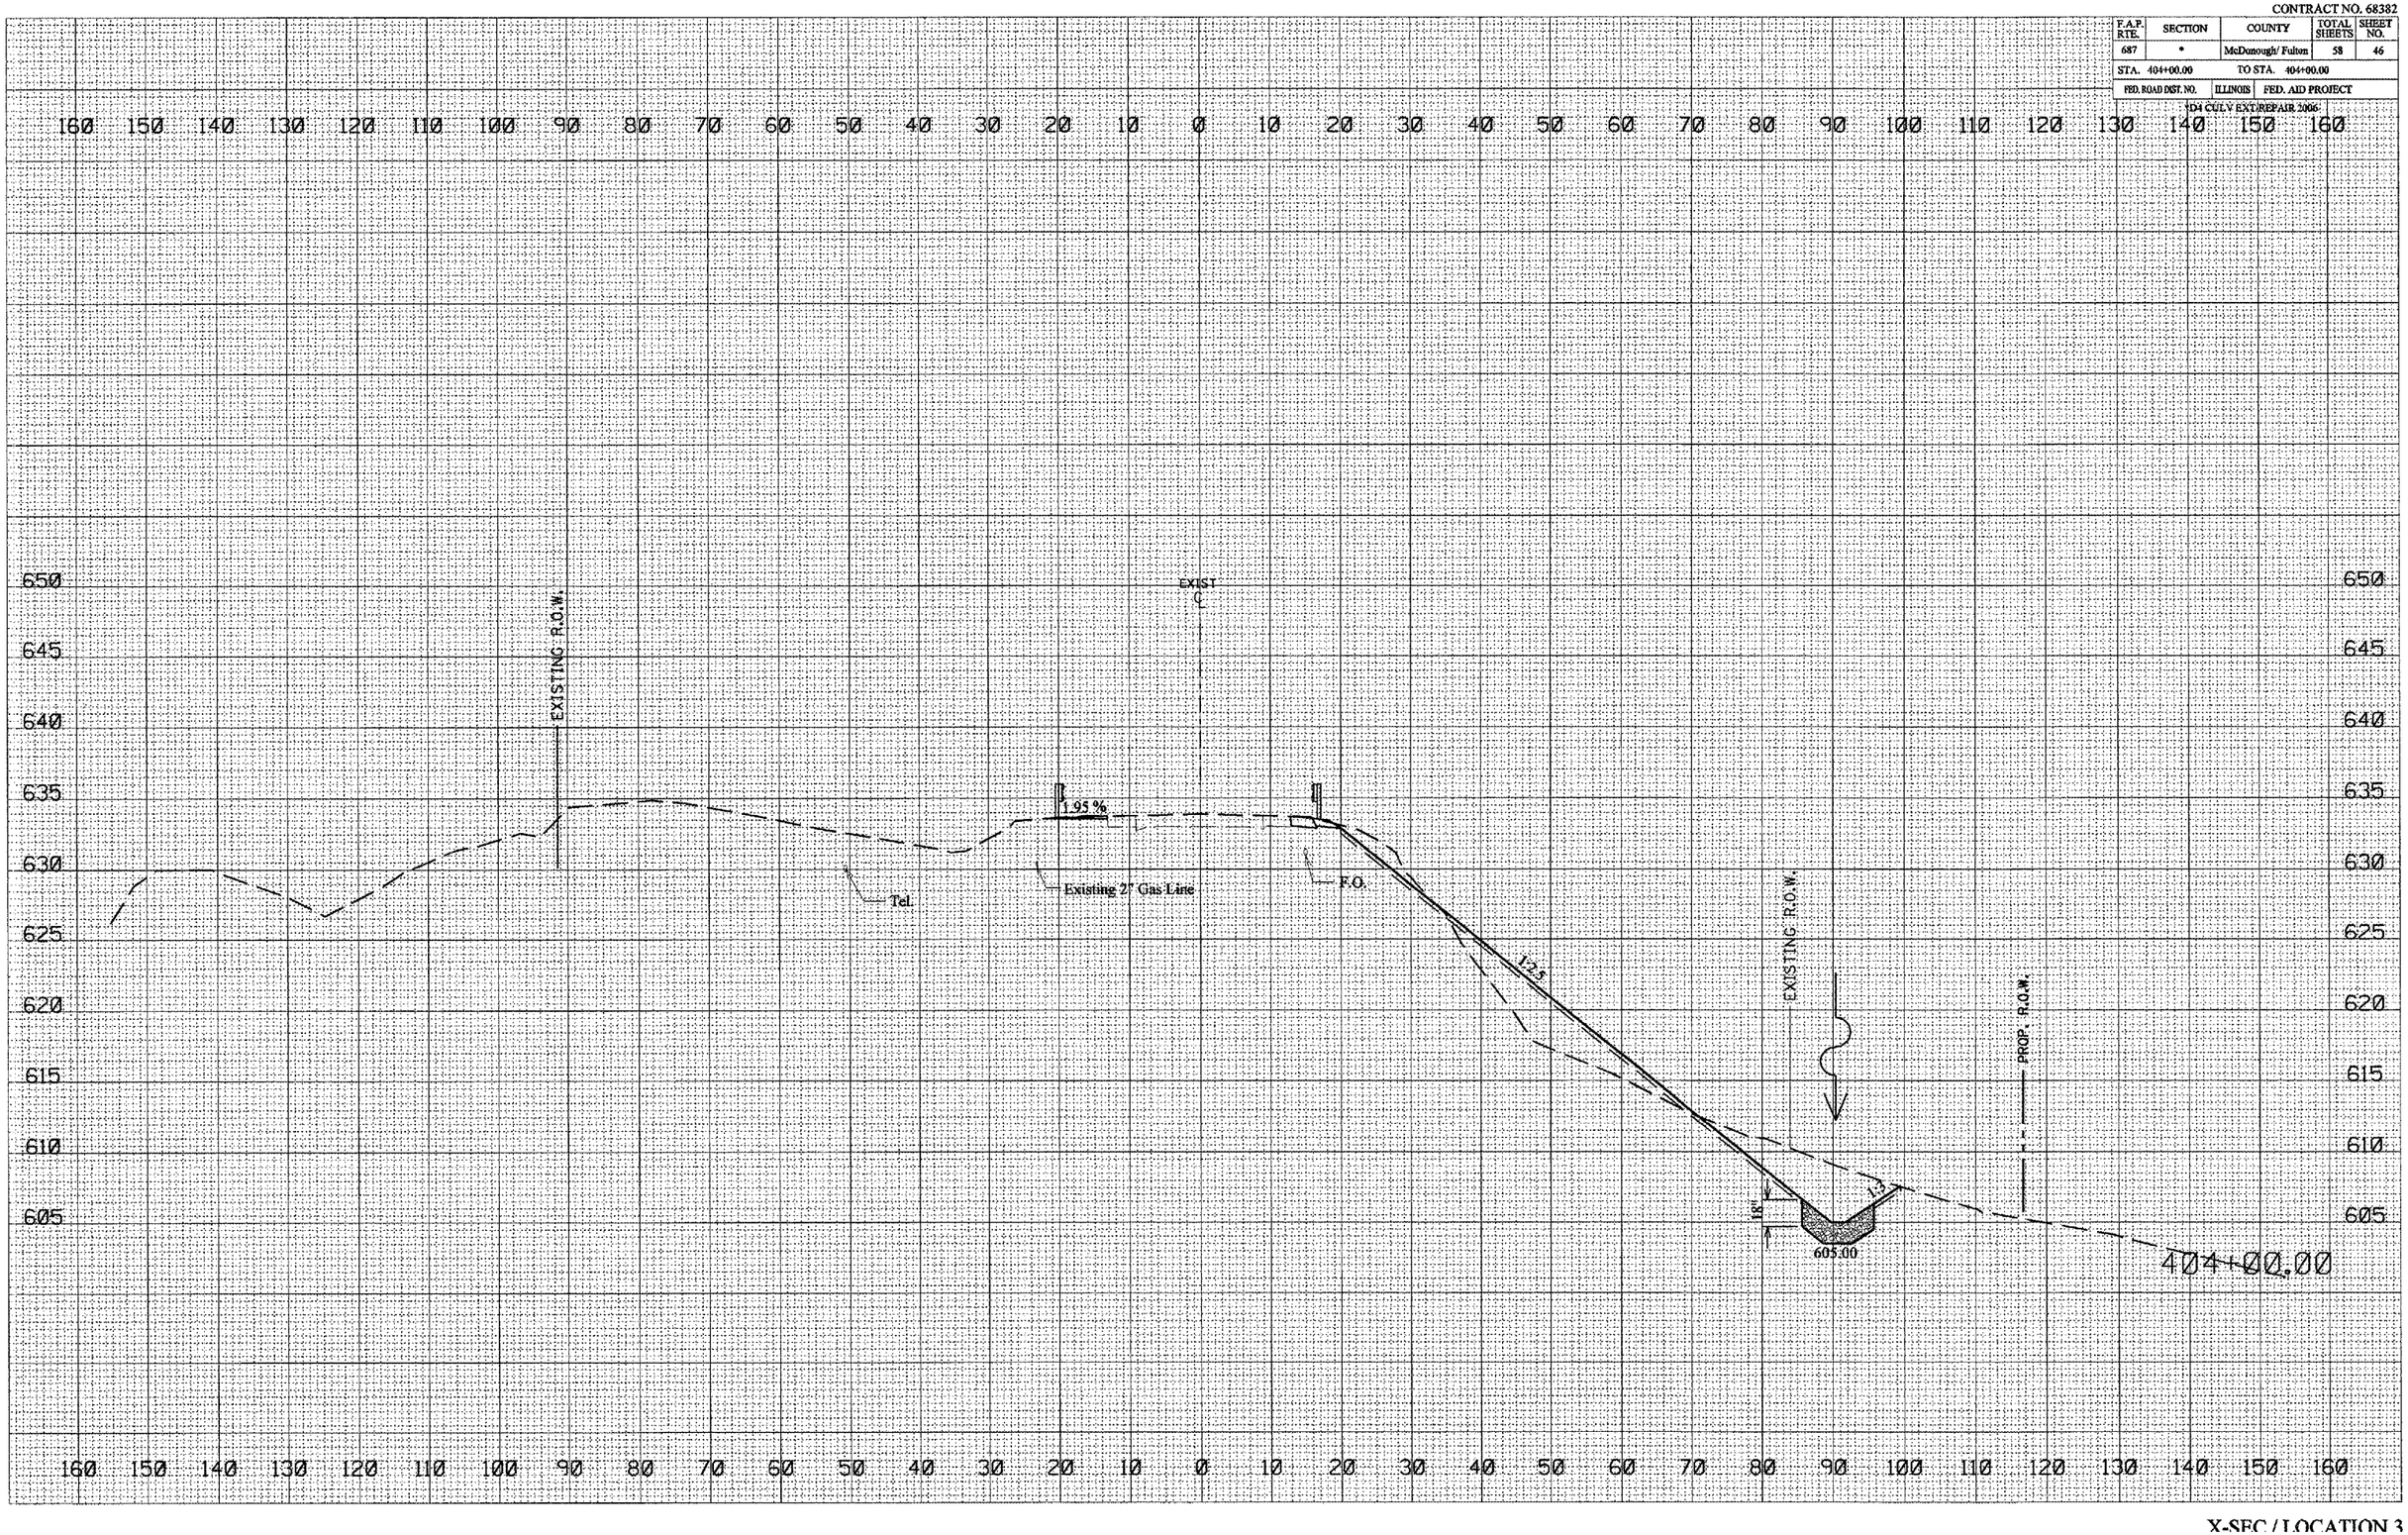

FINAL SURVEY | NOTE BOOK | NO. | SURVEYED | PLOTTED | TEMPLATE | AREAS | AREAS CHECKED | BY | DATE

ORIGINAL SURVEY | NOTE BOOK | NO. | SURVEYED | PLOTTED | TEMPLATE | AREAS | AREAS CHECKED | BY | DATE

PLOT DATE = 8/24/2005
FILE NAME = c:\projects\195culv\xsheet4.dgn
PLOT SCALE = 21.2037 ' / IN.
USER NAME = crespole

X-SEC / LOCATION 3