CONTRACT NO. 68382

F.A.P. RTE.	SECTION	COUNTY	TOTAL SHEETS	SHEET NO.
687	*	McDonough/ Fulton	58	47

STA. 404+25.00 TO STA. 404+50.00

FED. ROAD DIST. NO. | ILLINOIS | FED. AID PROJECT

104 CULV EXT/REPAIR 2006

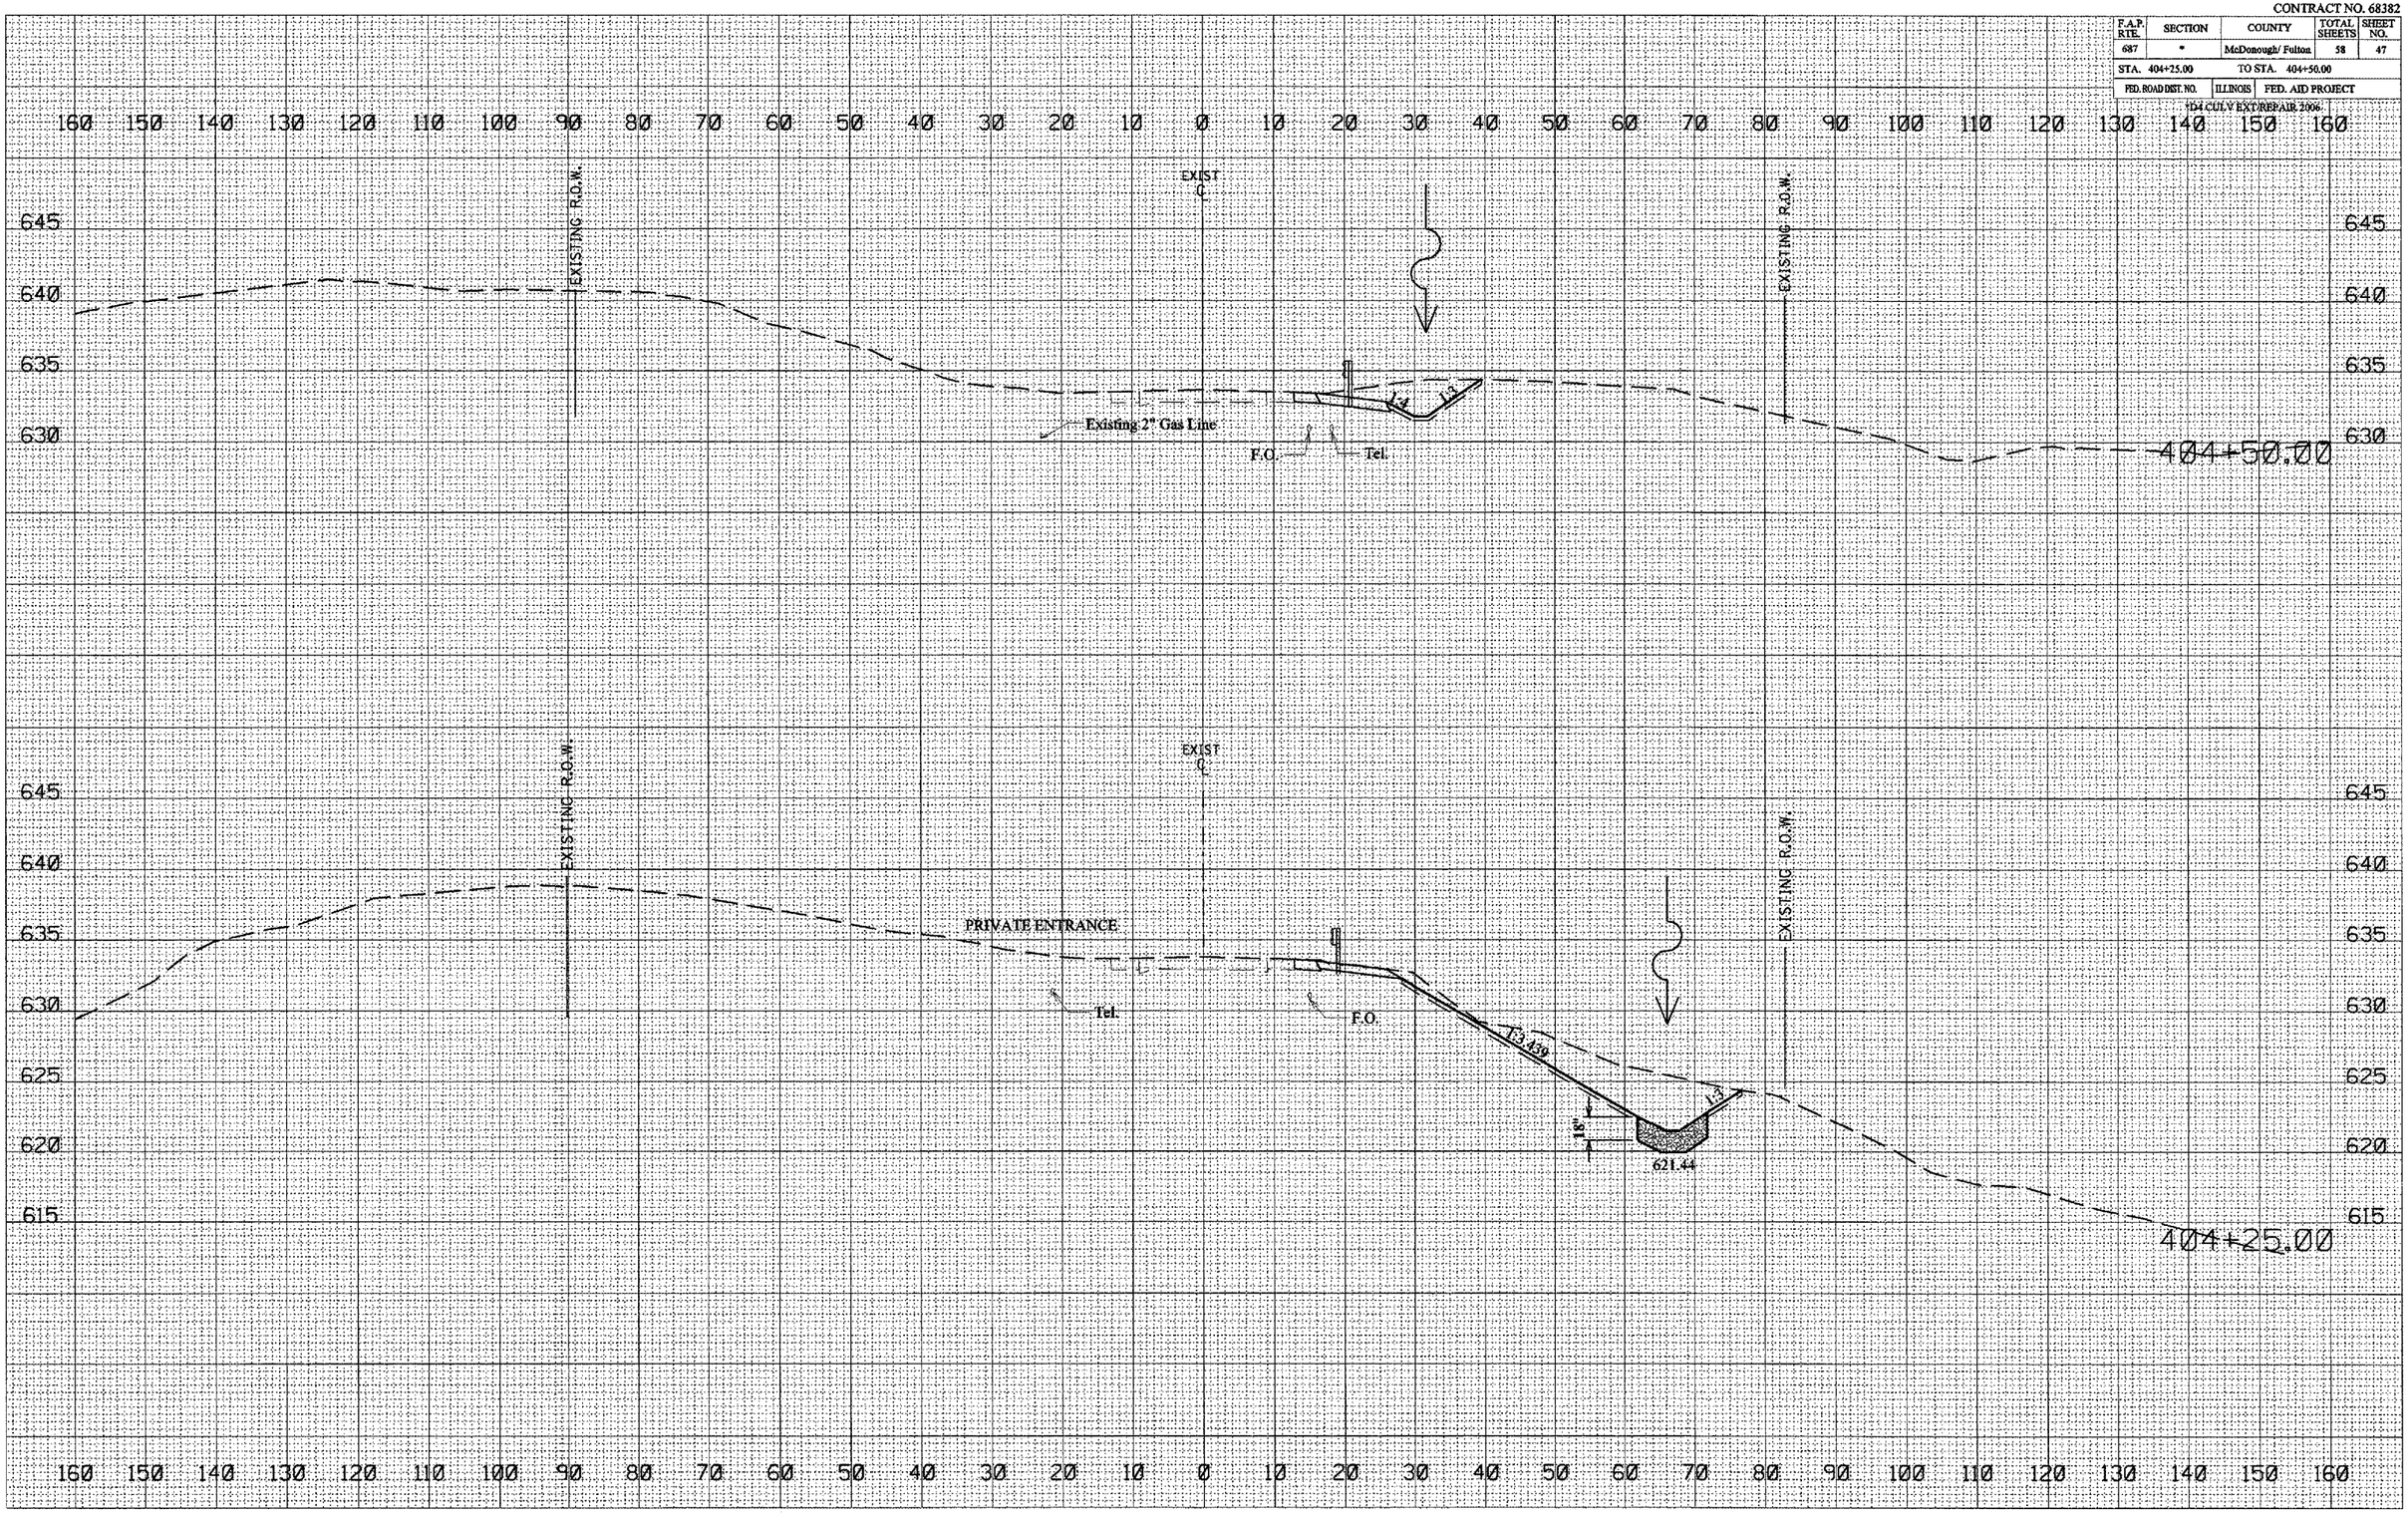

X-SEC / LOCATION 3

FINAL SURVEY | SURVEYED | PLOTTED | TRANSLATE AREAS | AREAS CHECKED | NOTE BOOK | NO. | BY | DATE

ORIGINAL SURVEY | SURVEYED | PLOTTED | TRANSLATE AREAS | AREAS CHECKED | NOTE BOOK | NO. | BY | DATE

PLOT DATE = 8/24/2005
FILE NAME = c:\projects\1950ub1\xsheet4.dgn
PLOT SCALE = 21.2837 ' / IN.
USER NAME = orespolo