108452

F.A.P. RTE.	SECTION	COUNTY	TOTAL SHEETS	SHEET NO.
315	(55-2)A	McDONOUGH	55	15
STA. 517+00		TO STA. 529+00		
FED. ROAD DIST. NO. 4	ILLINOIS	FED. AID PROJECT		

PERMANENT EROSION CONTROL LEGEND

AGGREGATE DITCH (TO BE PLACED UPON COMPLETION OF DITCH CUT)

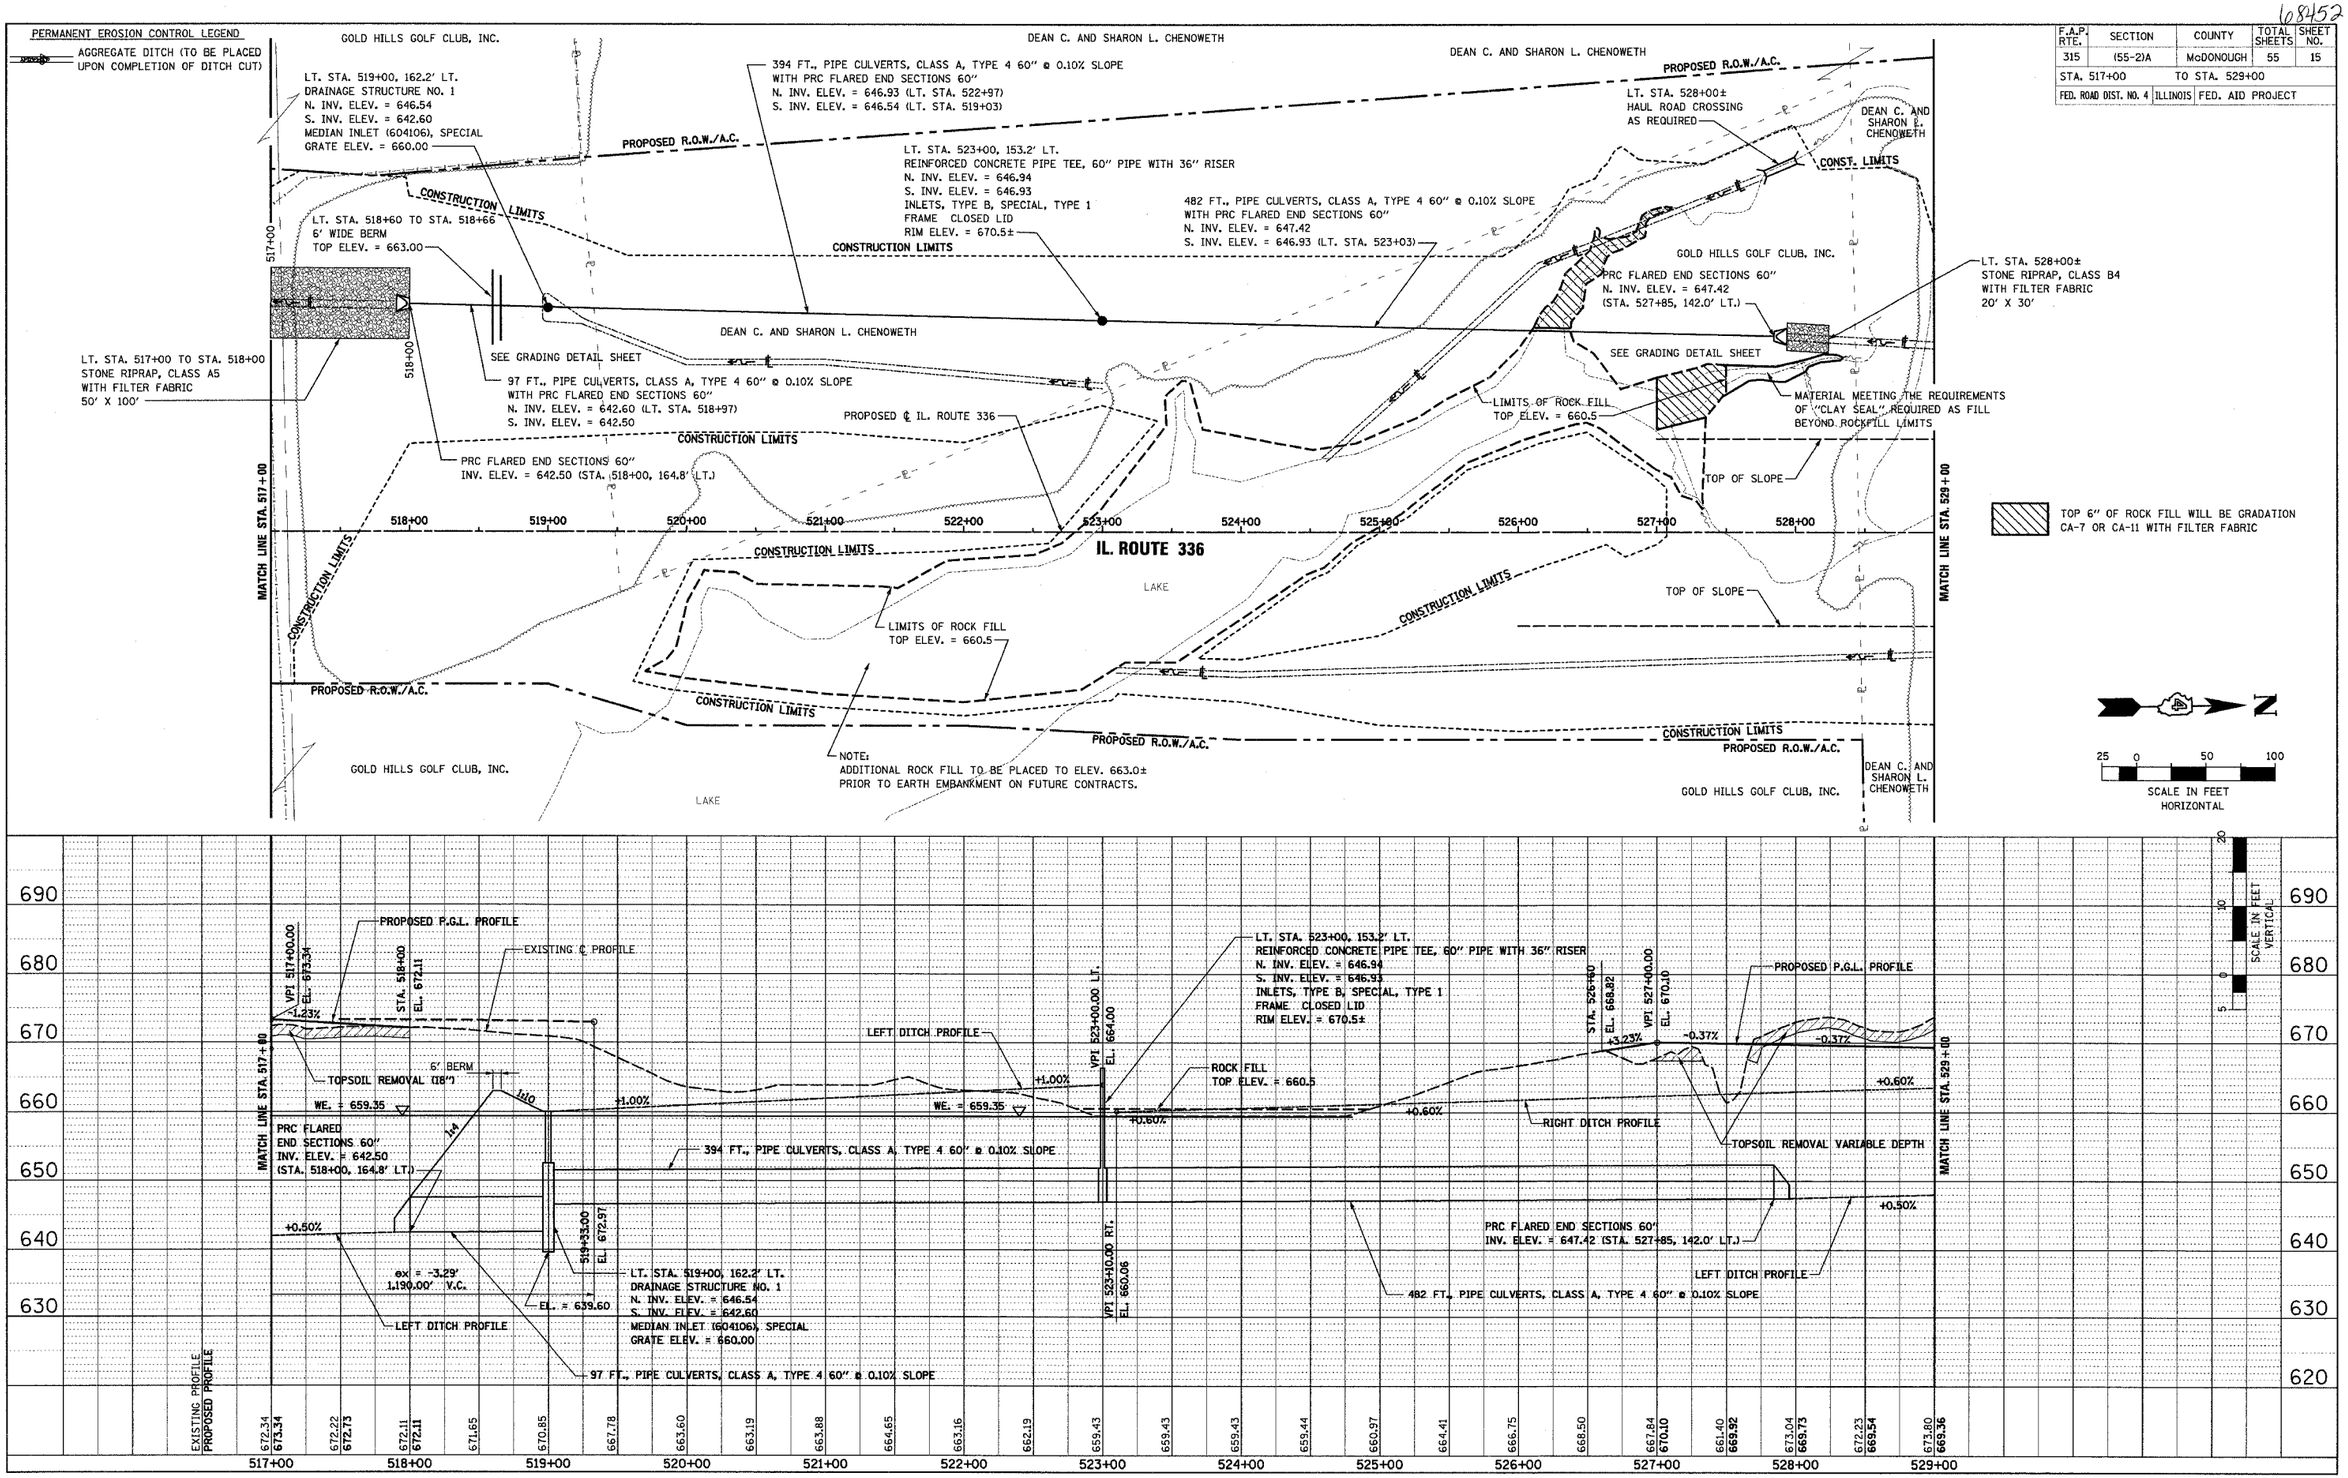

PLAN
SURVEYED
PLOTTED
ALIGNMENT CHECKED
GRADES CHECKED
CADD FILE NAME
NOTE BOOK NO.
BY
DATE

PROFILE
SURVEYED
PLOTTED
GRADES CHECKED
STRUCTURE NO(S)/NO CHKD
NOTE BOOK NO.
BY
DATE

GRADING AND DRAINAGE PLAN AND PROFILE – IL. ROUTE 336 – STA. 517+00 TO STA. 529+00

3368435.dgn 8/28/2009 11:34:35 AM