F.A. RTE.	SECTION	COUNTY	TOTAL SHEETS	SHEET NO.
310	81B-1	MORGAN	114	80
STA. 1012+50.00		TO STA.1013+00.00		
CONTRACT NO. 72528				

FINAL SURVEY	SURVEYED	BY
	PLOTTED	
NOTE BOOK	TEMPLATE	
NO.	AREAS	DATE
	AREAS CHECKED	

ORIGINAL SURVEY	SURVEYED	BY
	PLOTTED	
NOTE BOOK	TEMPLATE	
NO.	AREAS	DATE
	AREAS CHECKED	

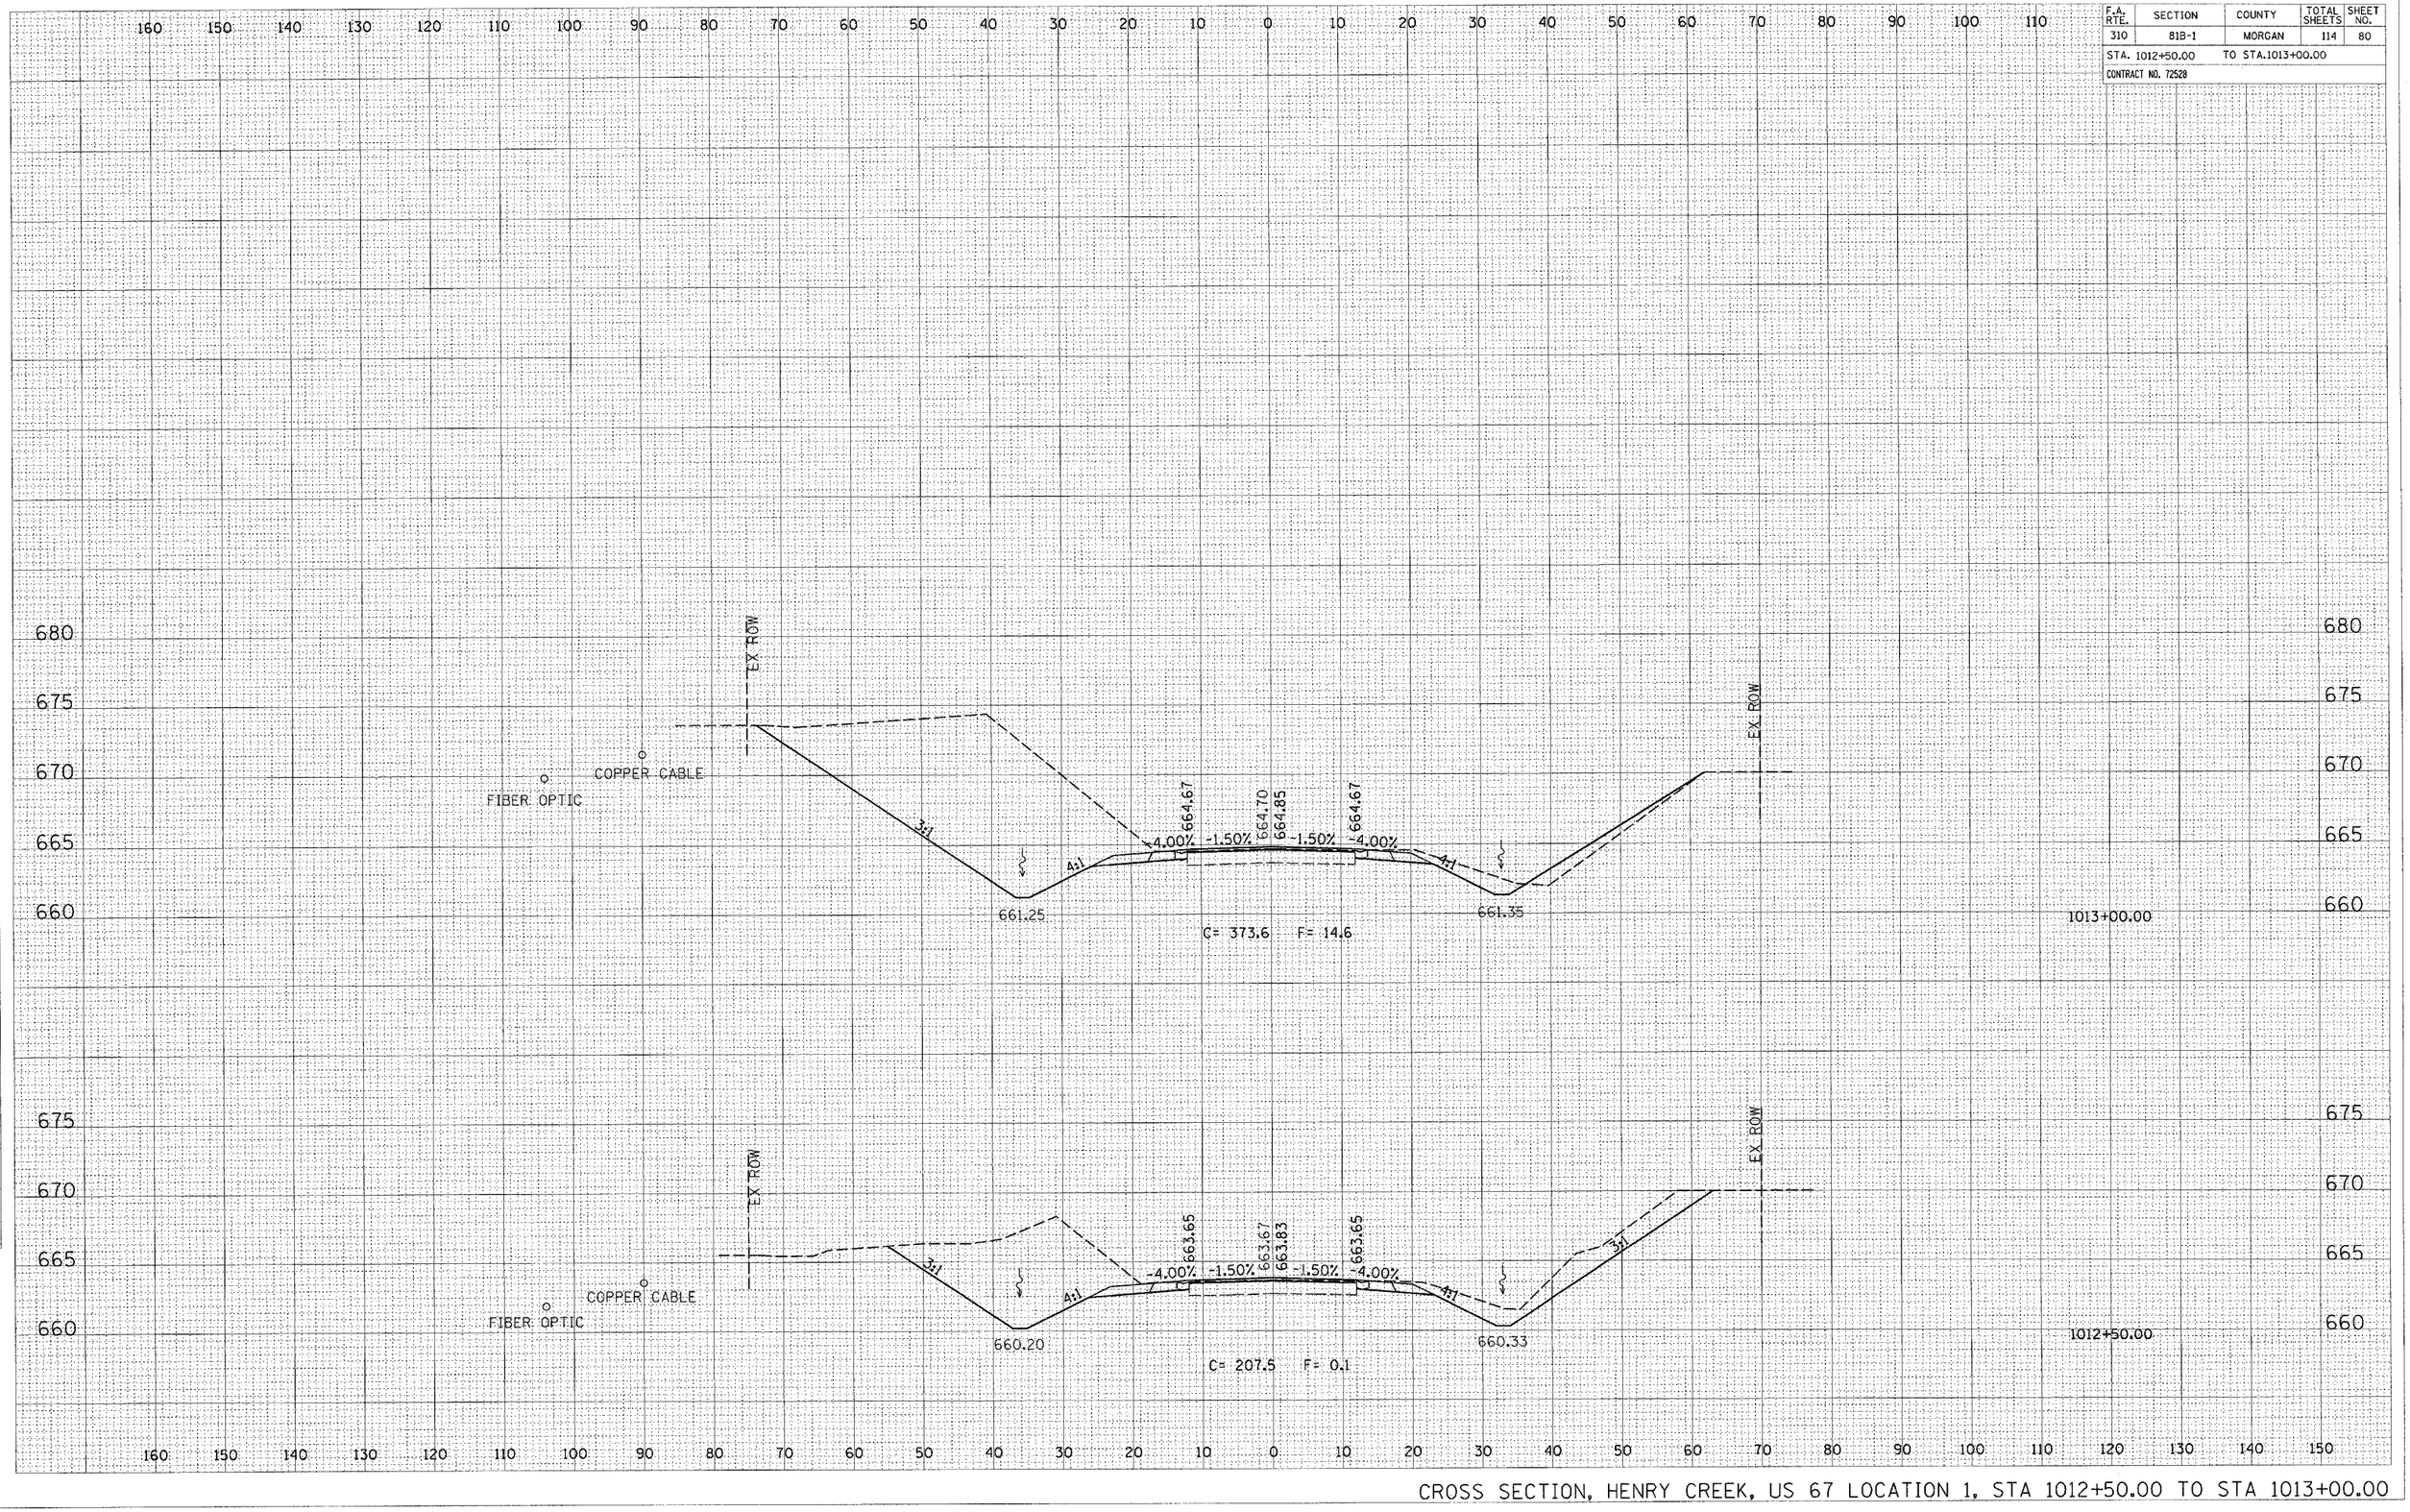

CROSS SECTION, HENRY CREEK, US 67 LOCATION 1, STA 1012+50.00 TO STA 1013+00.00