F.A. RTE.	SECTION	COUNTY	TOTAL SHEETS	SHEET NO.
310	81B-1	MORGAN	114	96
STA. 154+83.20	TO STA. 155+50.00			
CONTRACT NO. 72528				

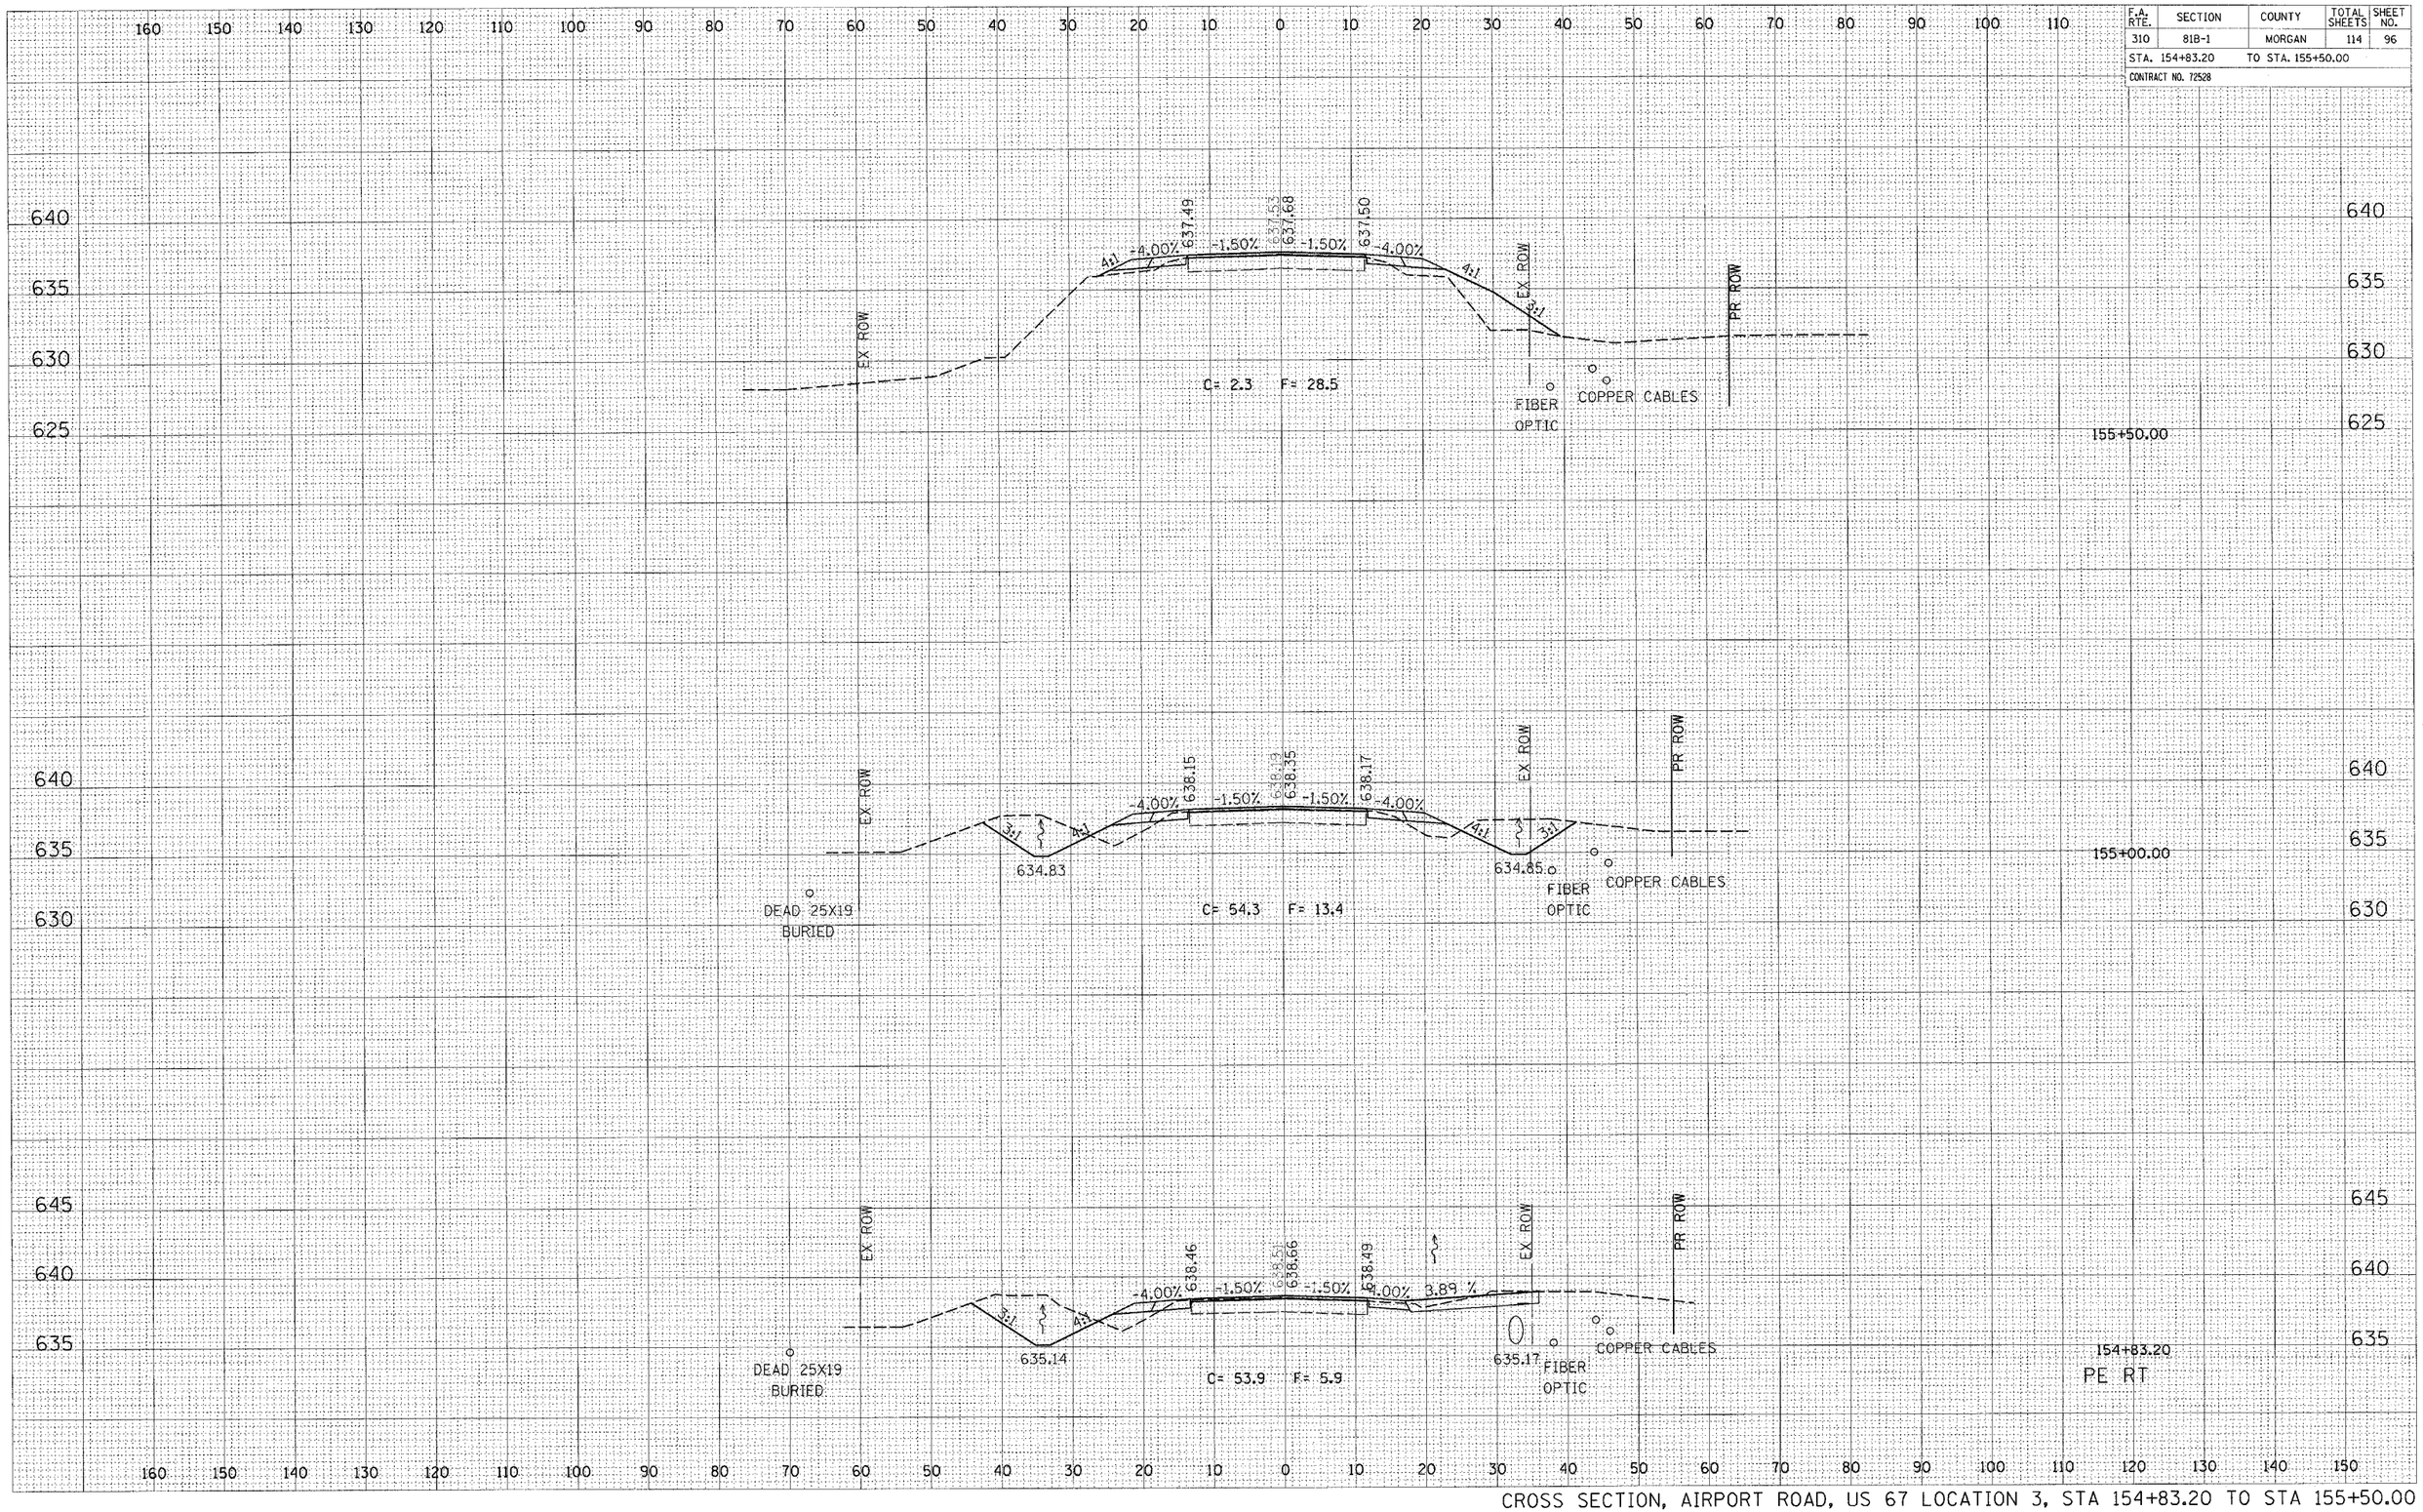

CROSS SECTION, AIRPORT ROAD, US 67 LOCATION 3, STA 154+83.20 TO STA 155+50.00

FINAL SURVEY	SURVEYED	BY	DATE
	PLOTTED		
	TEMPLATE		
NOTE BOOK	AREAS		
NO.	AREAS CHECKED		

ORIGINAL SURVEY	SURVEYED	BY	DATE
	TIED		
	TEMPLATE		
NOTE BOOK	AREAS		
NO.	AREAS CHECKED		