CONTRACT NO. 72996

F.A. RTE.	SECTION	COUNTY	TOTAL SHEETS	SHEET NO.
*	**	SCHUYLER	139	56
STA.		TO STA.		
FED. ROAD DIST. NO.	ILLINOIS	FED. AID PROJECT		

* OTHER ROUTE 1 (WEINBERG KING STATE PARK)
** WEIN KING ST PK INT RDS 2

PAVEMENT MARKING LEGEND

① PREFORMED PLASTIC PAVEMENT MARKING - LINE 5" (YELLOW)
② PREFORMED PLASTIC PAVEMENT MARKING - LINE 8" (YELLOW) @ 5' CTS.
③ PREFORMED PLASTIC PAVEMENT MARKING - LINE 24" (WHITE)
④ PREFORMED PLASTIC PAVEMENT MARKING - LETTERS & SYMBOLS (WHITE)

NOTE : NO PROPOSED EDGE LINE STRIPING, EXCEPT AS CALLED OUT.

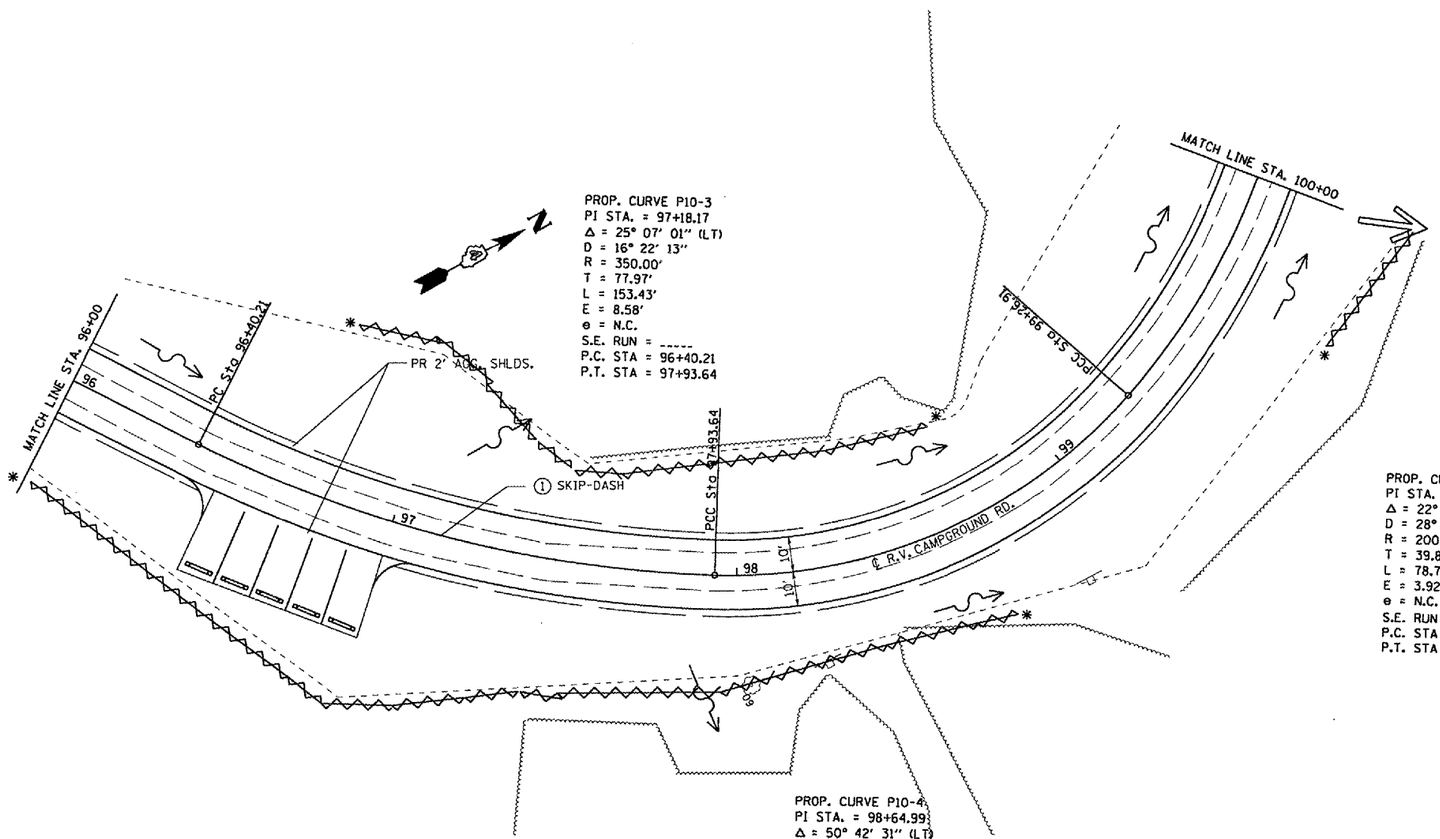

PROP. CURVE P10-3
PI STA. = 97+18.17
Δ = 25° 07' 01" (LT)
D = 16° 22' 13"
R = 350.00'
T = 77.97'
L = 153.43'
E = 8.58'
e = N.C.
S.E. RUN = -----
P.C. STA = 96+40.21
P.T. STA = 97+93.64

PROP. CURVE P10-5
PI STA. = 99+66.78
Δ = 22° 26' 42" (LT)
D = 28° 30' 46"
R = 200.95'
T = 39.87'
L = 78.72'
E = 3.92'
e = N.C.
S.E. RUN = -----
P.C. STA = 99+26.91
P.T. STA = 100+05.63

PROP. CURVE P10-4
PI STA. = 98+64.99
Δ = 50° 42' 31" (LT)
D = 38° 02' 50"
R = 150.59'
T = 71.36'
L = 133.28'
E = 16.05'
e = N.C.
S.E. RUN = -----
P.C. STA = 97+93.64
P.T. STA = 99+26.91

REVISIONS	
NAME	DATE

ILLINOIS DEPARTMENT OF TRANSPORTATION

SWPPP

WEINBERG KING STATE PARK

SCALE: VERT. HORIZ.
DATE

DRAWN BY BDK
CHECKED BY JCN

STA. 96+00 TO STA. 100+00 (R.V. CAMPGROUND ROAD)

PLOT DATE = 8/24/2005
FILE NAME = c:\projects\ed59102\contract 2 v8\int_rvcampswppp.dgn
PLOT SCALE = 43.3735 ' / IN.
USER NAME = kenbd