CONTRACT NO. 72996

F.A. RTE.	SECTION	COUNTY	TOTAL SHEETS	SHEET NO.
*	**	SCHUYLER	139	99

STA. 117+50.00 TO STA. 118+00.00

FED. ROAD DIST. NO. | ILLINOIS | FED. AID PROJECT

* OTHER ROUTE 1 (WEINBERG KING STATE PARK) WEIN KING SP PK INT ROUTE 2

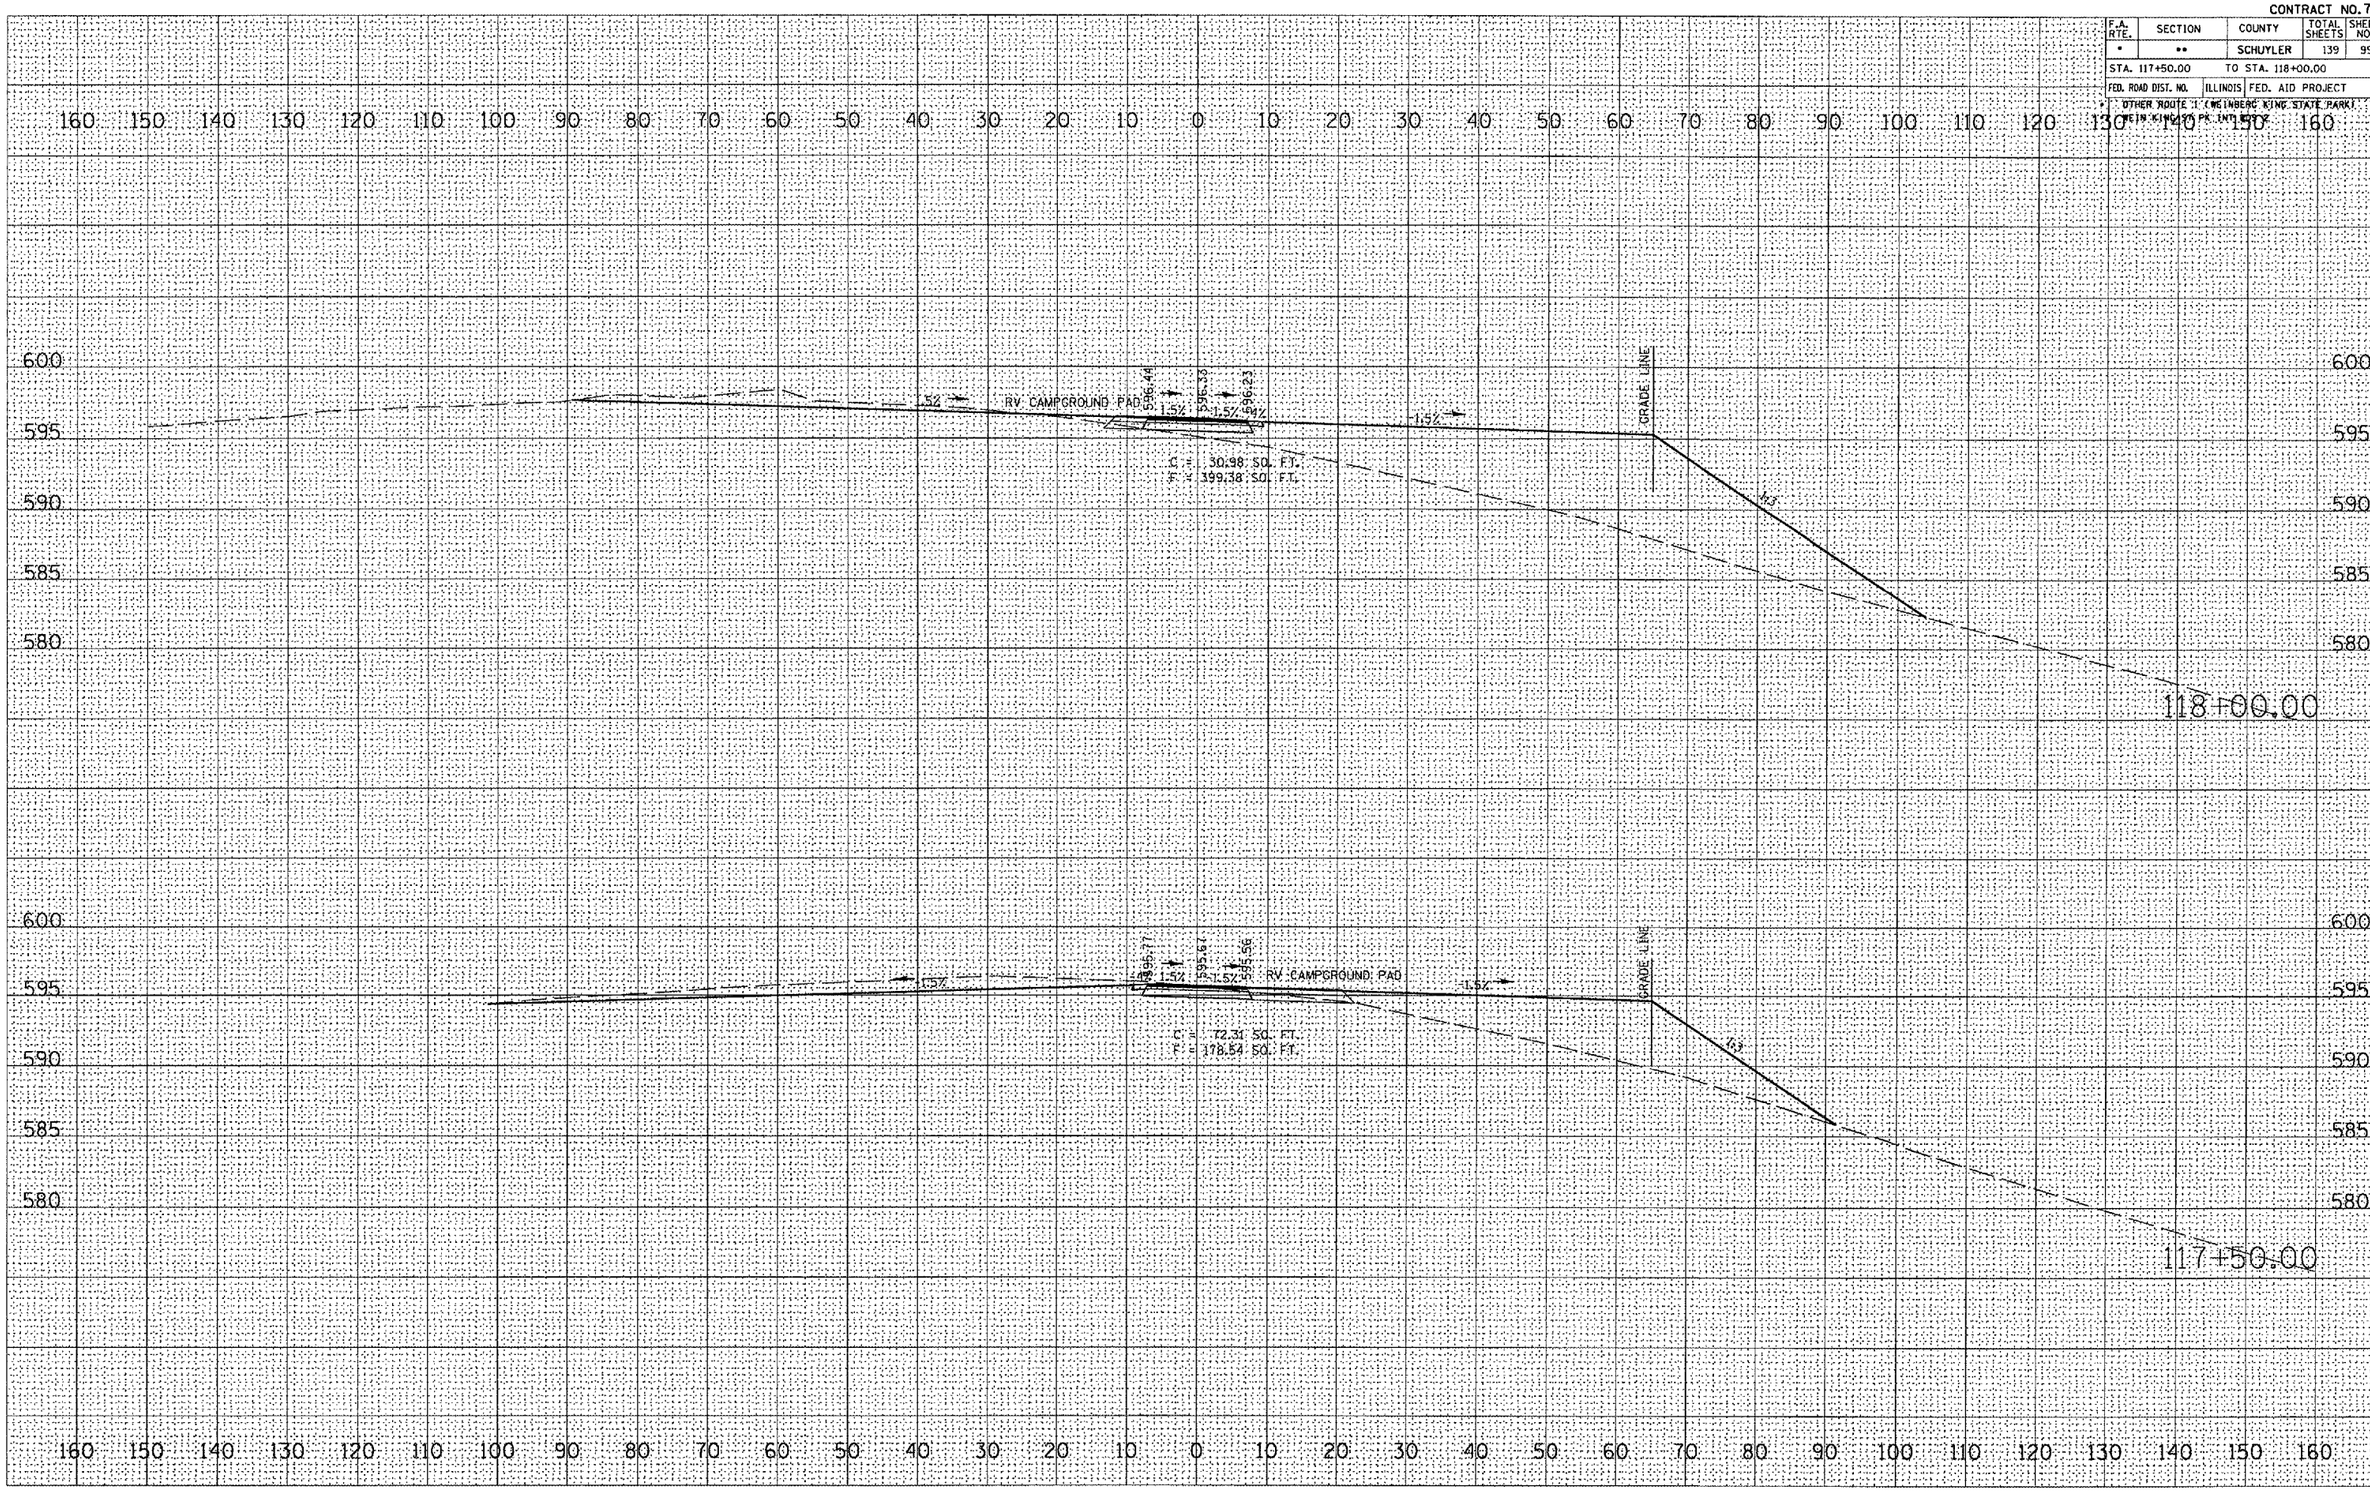

RV CAMPGROUND ROAD

FINAL SURVEY | NOTE BOOK NO. | SURVEYED | PLOTTED | TEMPLATE | AREAS | AREAS CHECKED | BY | DATE

ORIGINAL SURVEY | NOTE BOOK NO. | SURVEYED | PLOTTED | TEMPLATE | AREAS | AREAS CHECKED | BY | DATE

PLOT DATE = 8/23/2005
FILE NAME = c:\projects\ed50902\contract 2
PLOT SCALE = 21.6867 ' / IN.
USER NAME = kentbd