CONTRACT NO. 72996

F.A. RTE.	SECTION	COUNTY	TOTAL SHEETS	SHEET NO.
*	**	SCHUYLER	139	106

STA. 123+50.00 TO STA. 124+50.00

FED. ROAD DIST. NO. | ILLINOIS | FED. AID PROJECT

* OTHER ROUTE 1 (WEINBERG KING STATE PARK) WEIN KING ST PK INT RD

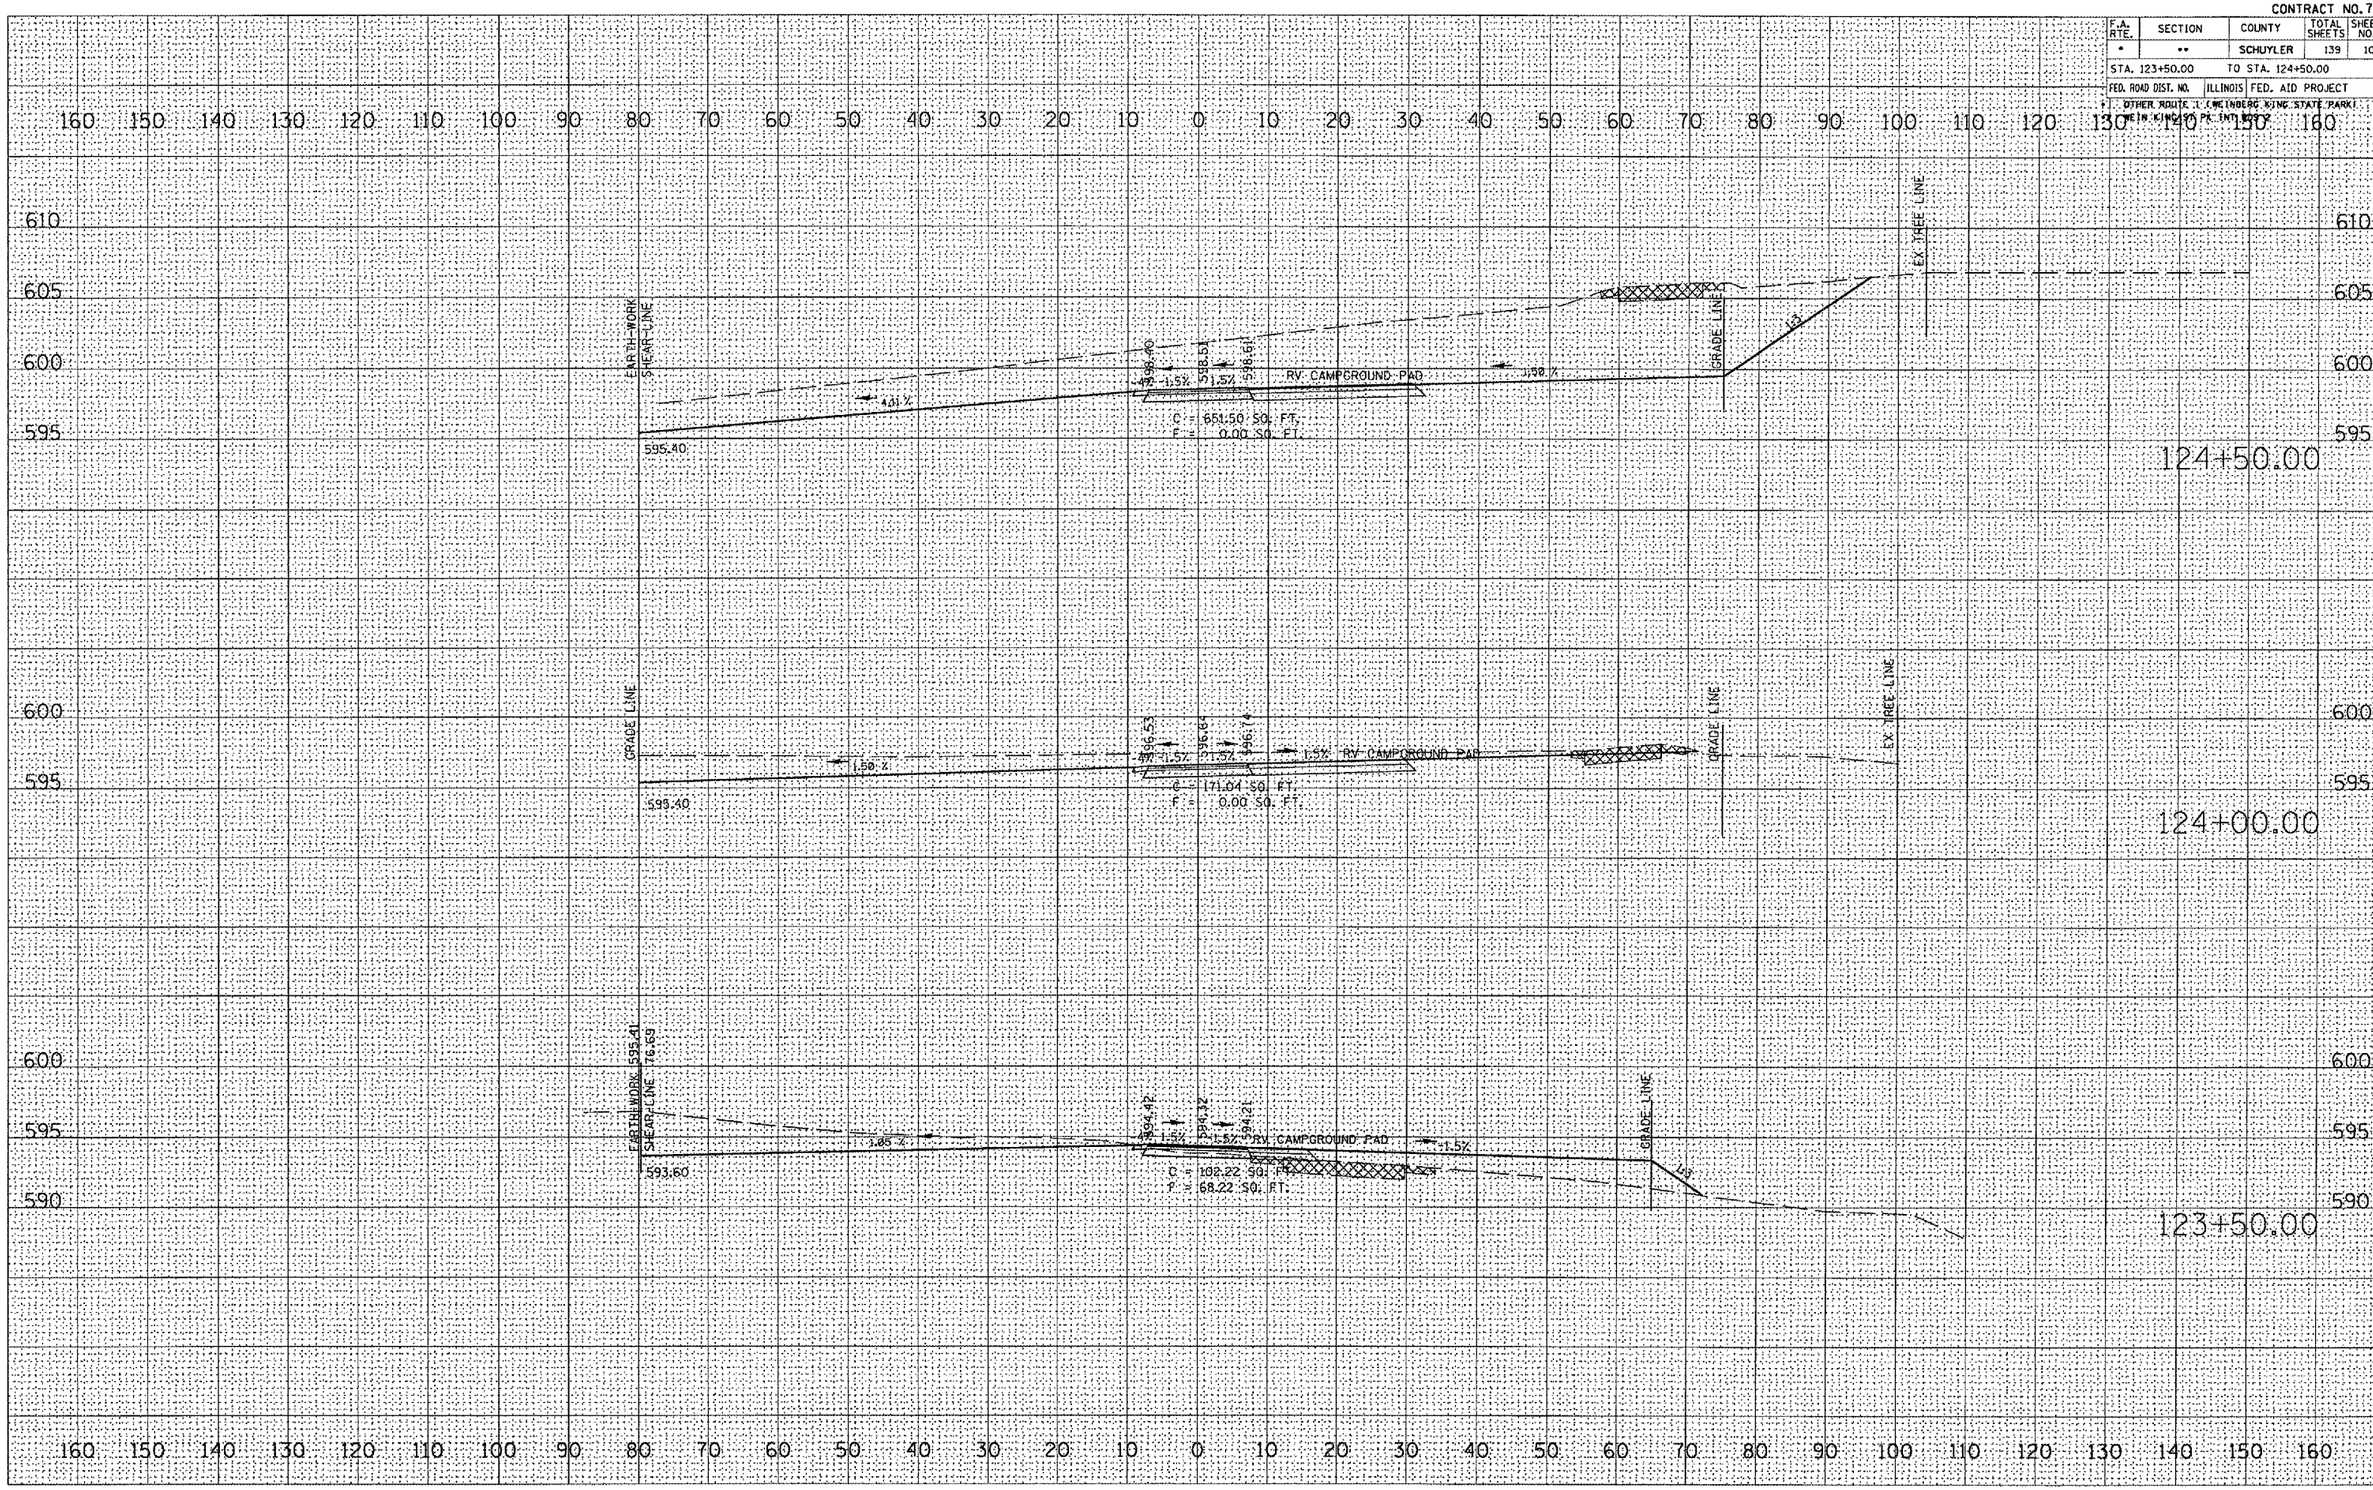

RV CAMPGROUND ROAD

FINAL SURVEY	SURVEYED	BY	DATE
NOTE BOOK	PLOTTED		
NO.	TEMPLATE		
	AREAS		
	AREAS CHECKED		

ORIGINAL SURVEY	SURVEYED	BY	DATE
NOTE BOOK	PLOTTED		
NO.	TEMPLATE		
	AREAS		
	AREAS CHECKED		

PLOT DATE = 8/23/2005
FILE NAME = c:\projects\ed50902\contract 2
PLOT SCALE = 2.6867 ' / IN.
USER NAME = kentbd