CONTRACT NO. 72996

F.A. RTE.	SECTION	COUNTY	TOTAL SHEETS	SHEET NO.
*	**	SCHUYLER	139	107

STA. 125+00.00 TO STA. 126+00.00

FED. ROAD DIST. NO. | ILLINOIS | FED. AID PROJECT

OTHER ROUTE 1 (WEINBERG KING STATE PARK) WEIN KING ST PK INT RT 2

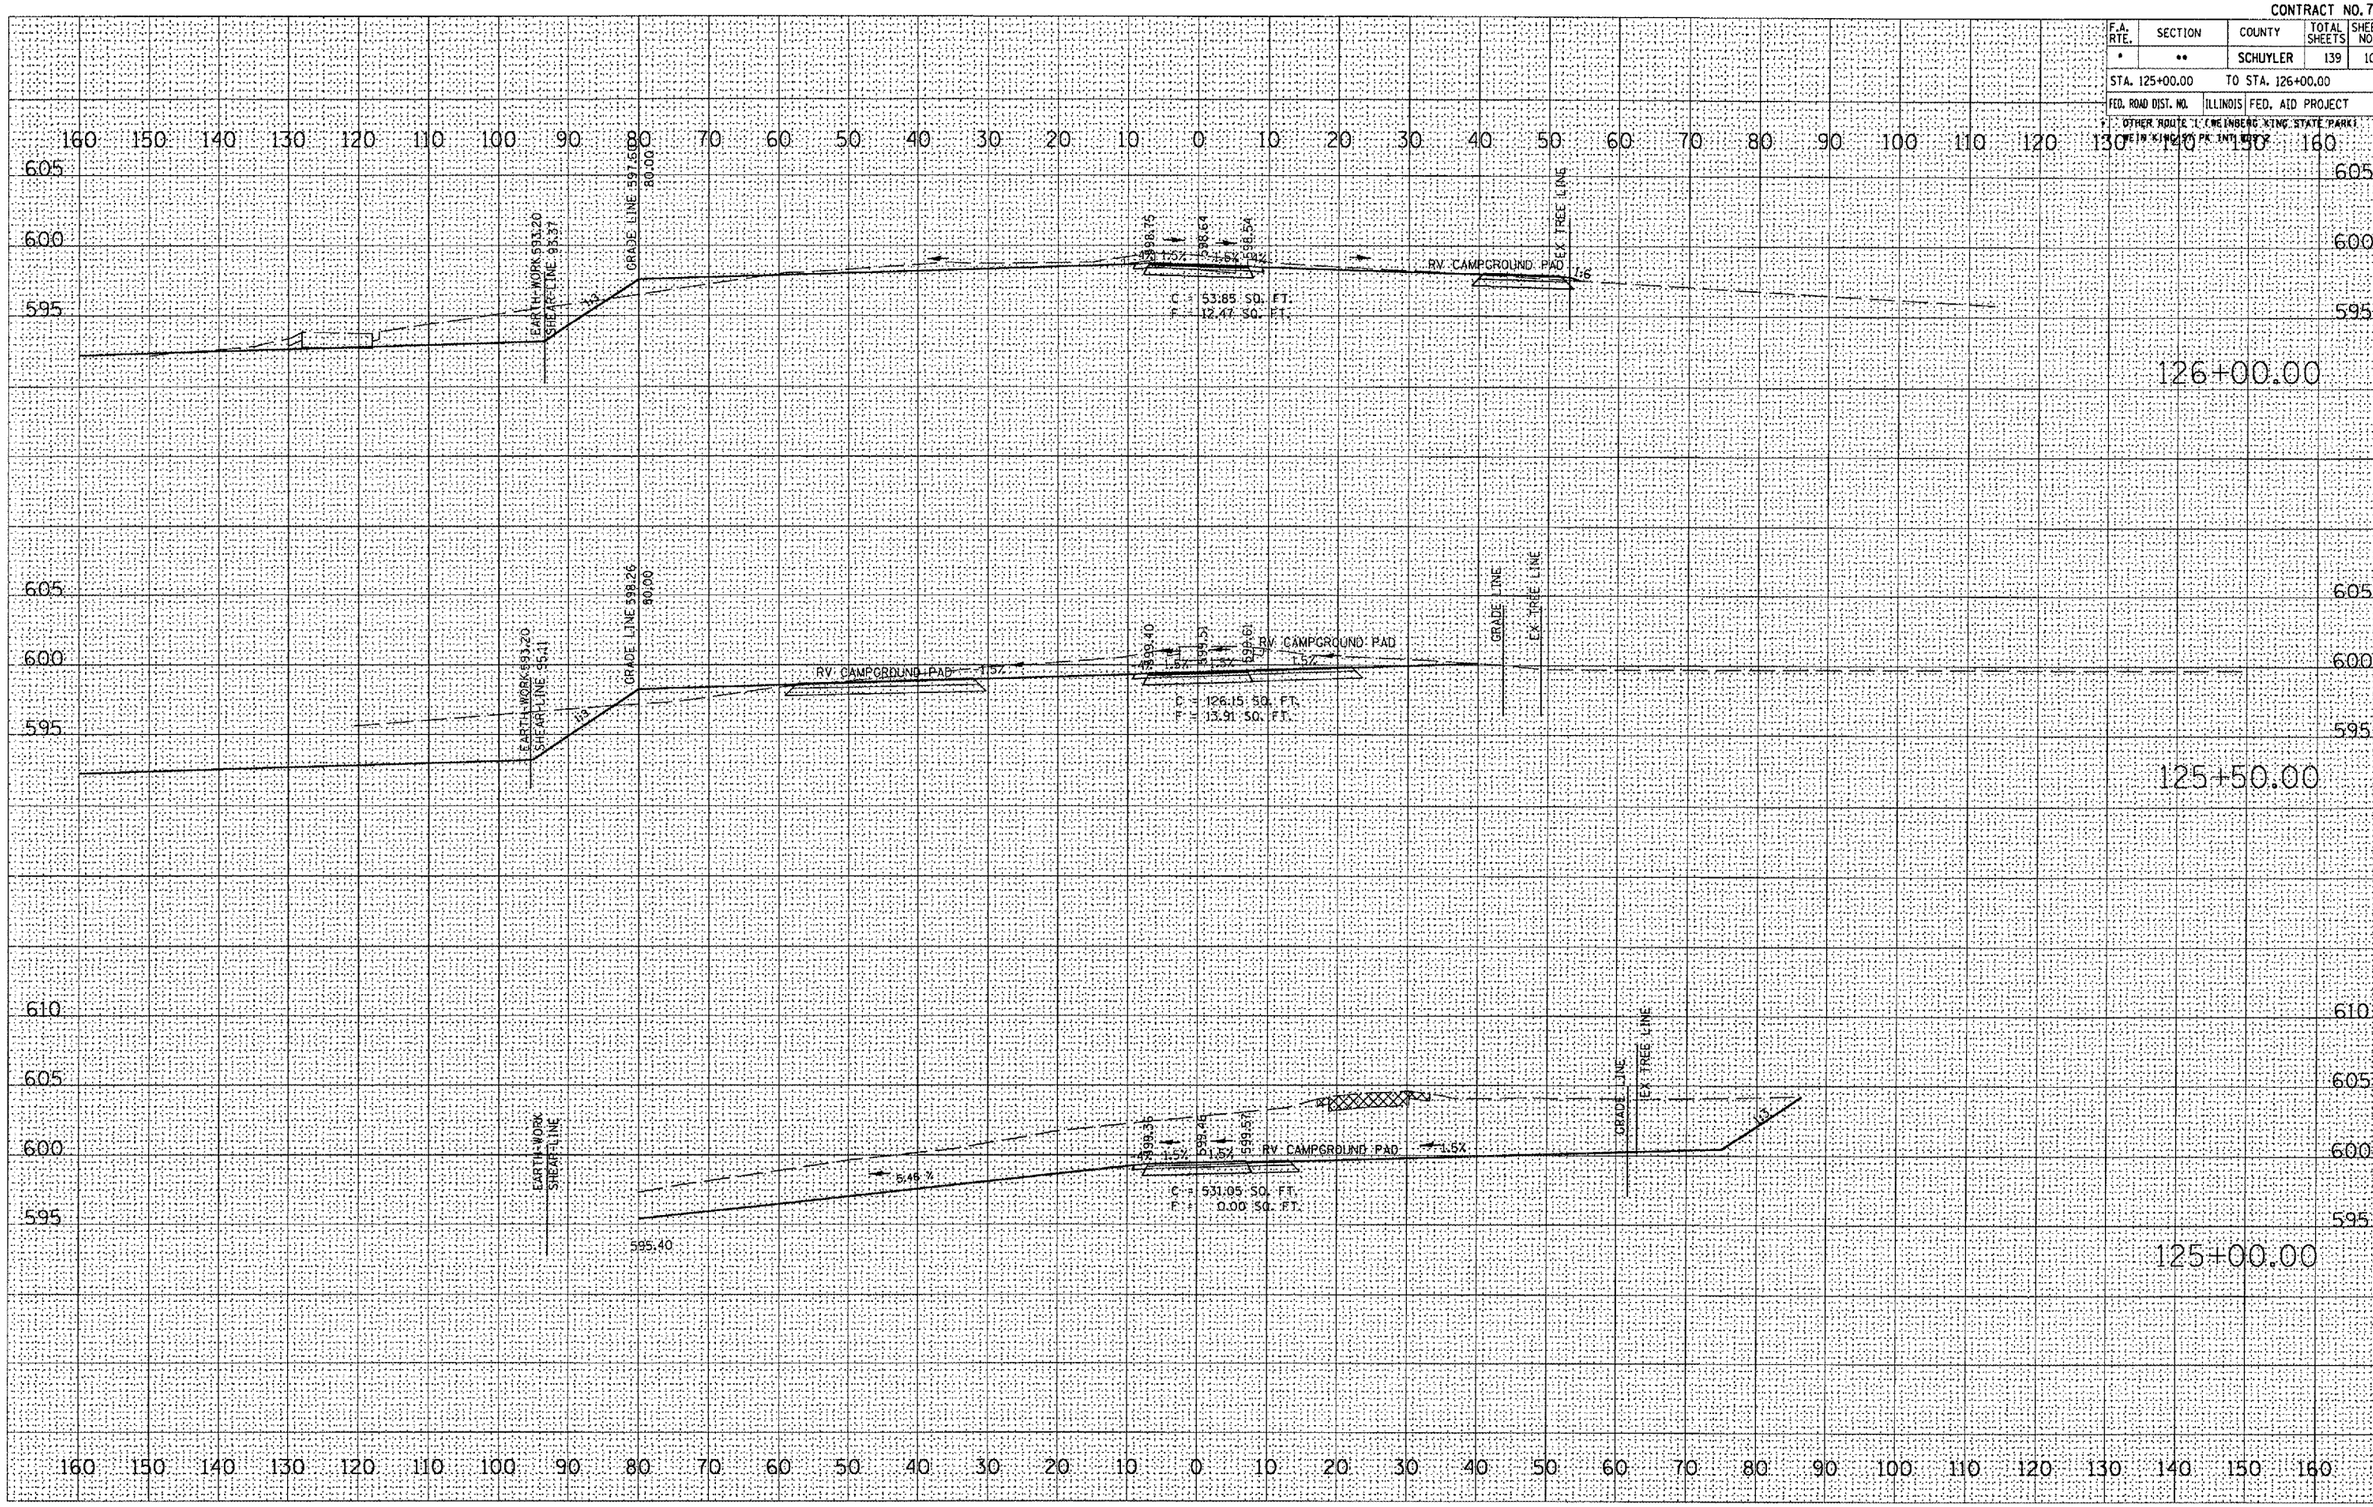

RV CAMPGROUND ROAD

FINAL SURVEY | NOTE BOOK | NO. | SURVEYED | PLOTTED | TEMPLATE | AREAS | AREAS CHECKED | BY | DATE

ORIGINAL SURVEY | NO. | SURVEYED | PLOTTED | AREAS | AREAS CHECKED | BY | DATE

PLOT DATE = 8/23/2005
FILE NAME = c:\projects\sd50902\contract 2
PLOT SCALE = 21.6867 ' / IN.
USER NAME = kentbd