CONTRACT NO.72996

F.A. RTE.	SECTION	COUNTY	TOTAL SHEETS	SHEET NO.
*	**	SCHUYLER	139	112

STA. 1+50.00 TO STA. 2+00.00

FED. ROAD DIST. NO. | ILLINOIS | FED. AID PROJECT

* OTHER ROUTE 1 (WEINBERG KING STATE PARK)
** WEIN KING ST. PK. INT. RDS. 2

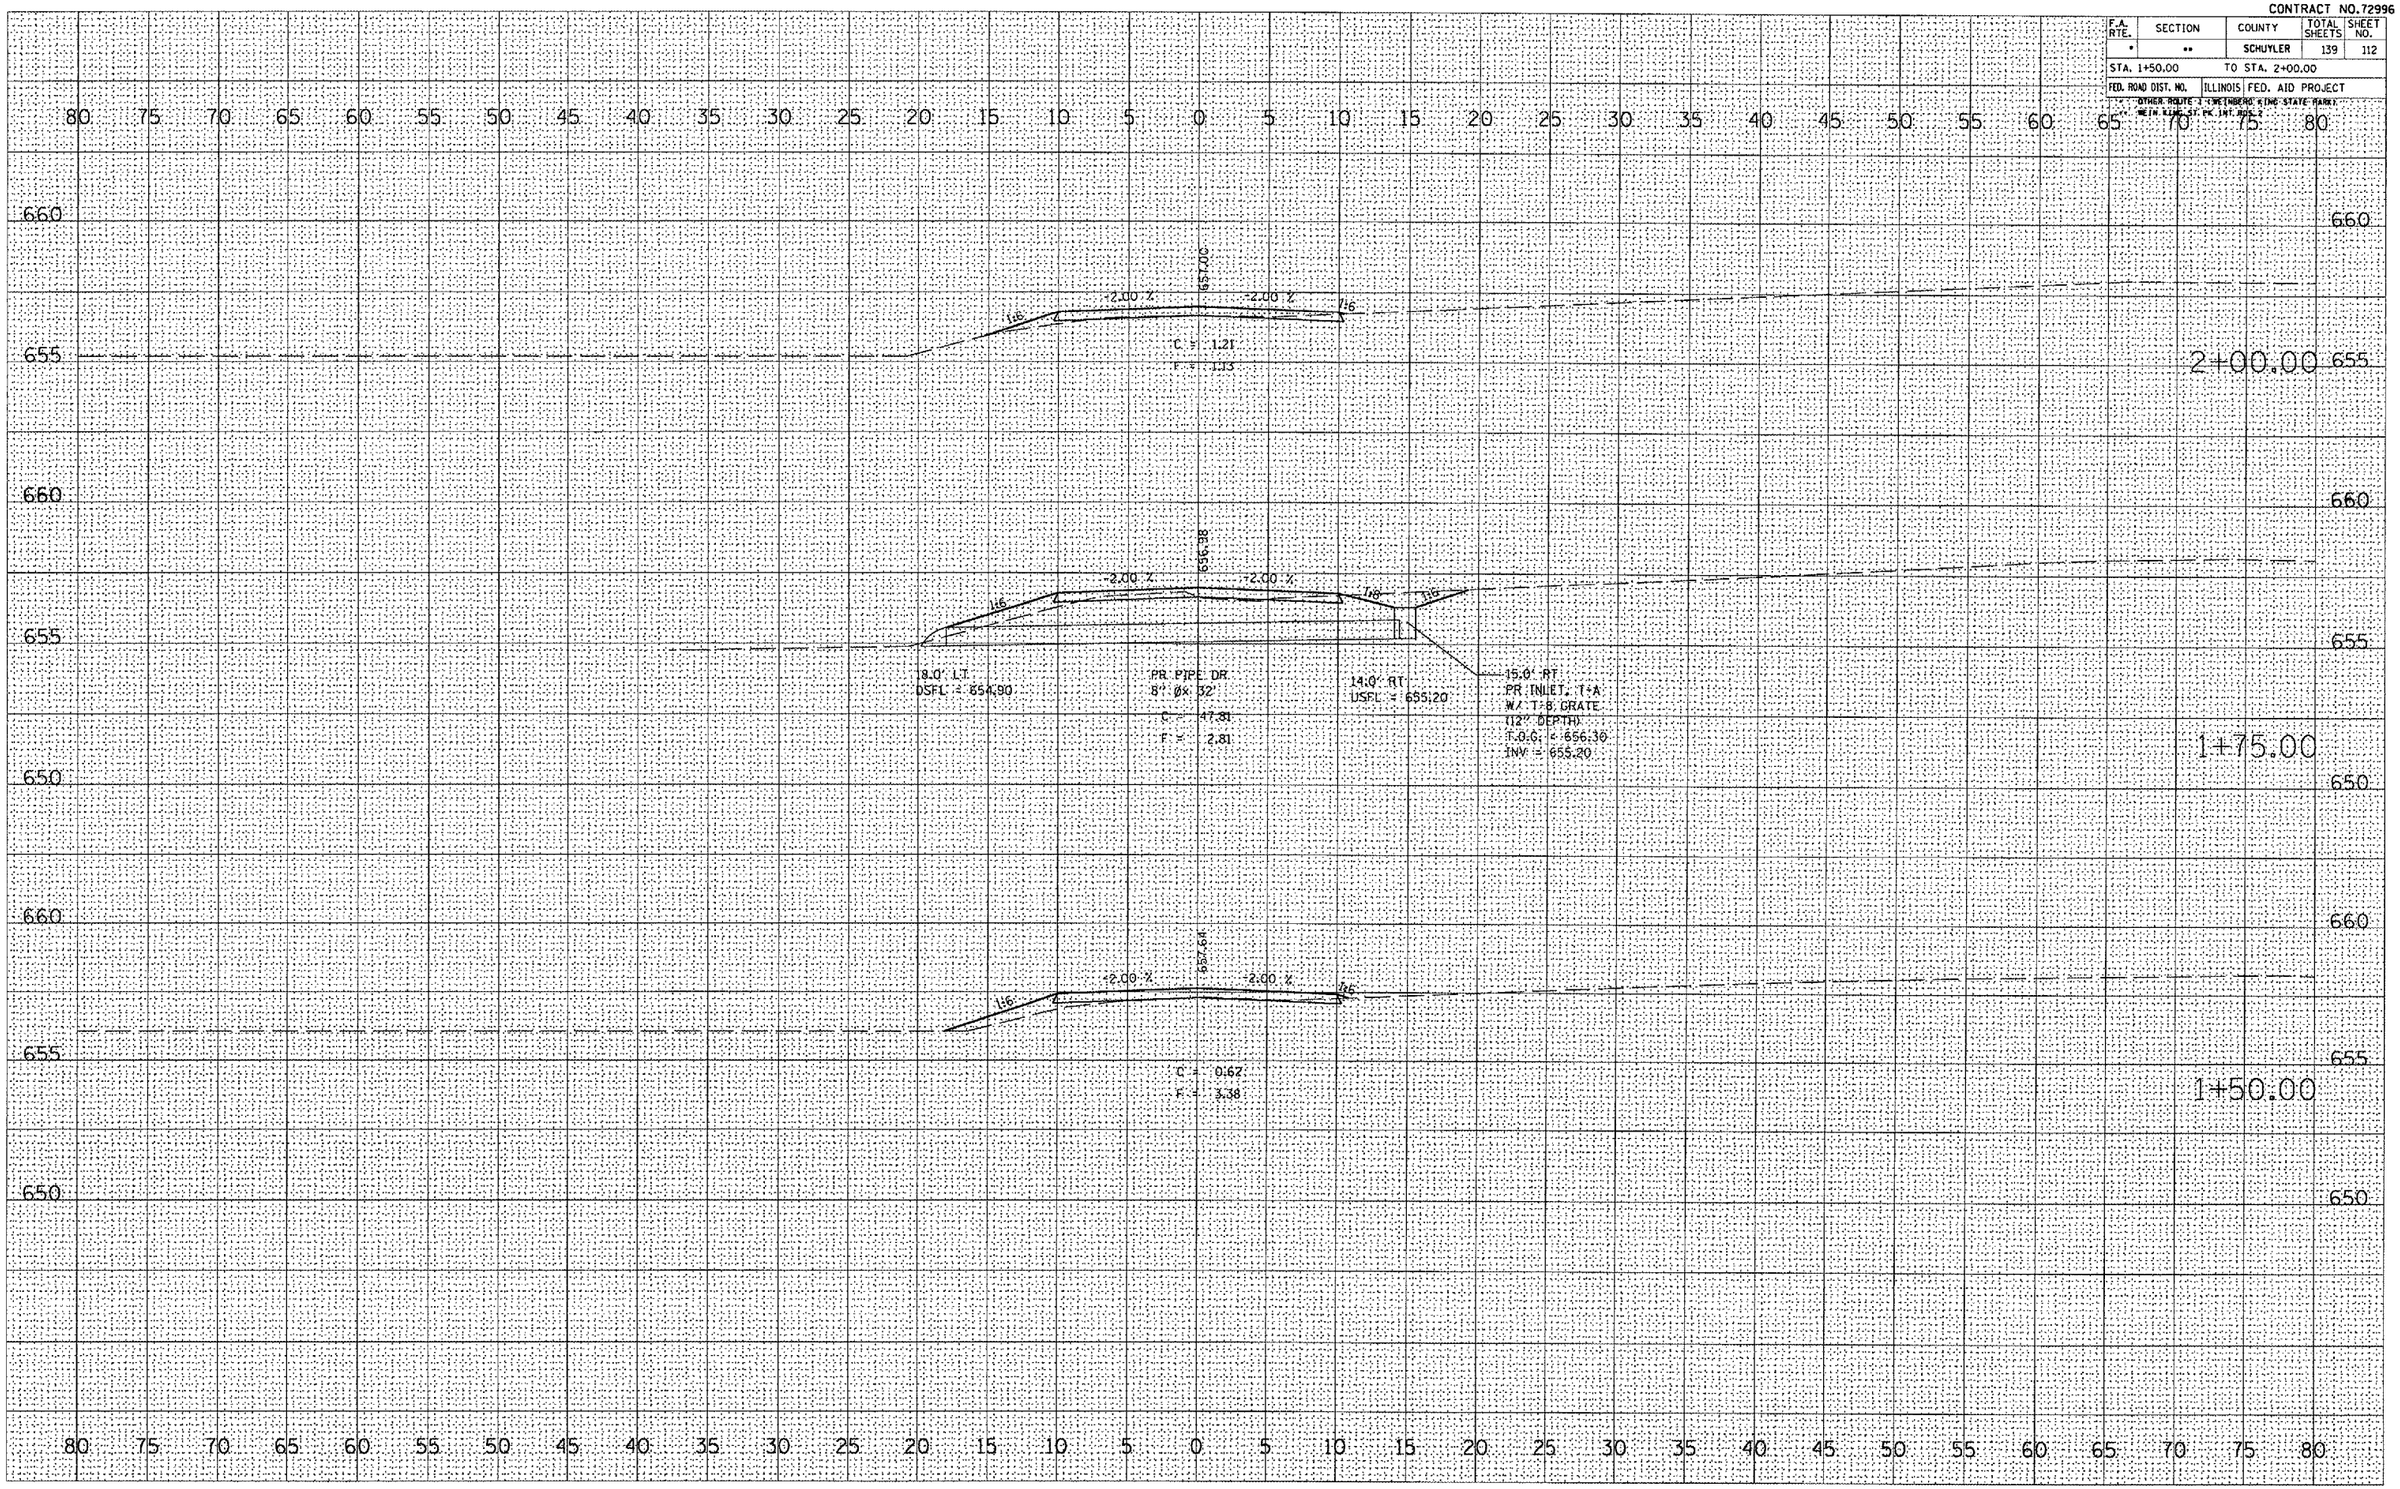

HUNTER PARKING AREA NO. 1

FINAL SURVEY | NOTE BOOK NO. | SURVEYED | PLOTTED | TEMPLATE | AREAS | AREAS CHECKED | BY | DATE

ORIGINAL SURVEY | NOTE BOOK NO. | SURVEYED | PLOTTED | TEMPLATE | AREAS | AREAS CHECKED | BY | DATE

PLOT DATE = 8/23/2005
FILE NAME = c:\projects\ad50902\contract 2
PLOT SCALE = 10.0434 ' / IN.
USER NAME = kentbd