CONTRACT NO. 72996

F.A. RTE.	SECTION	COUNTY	TOTAL SHEETS	SHEET NO.
*	**	SCHUYLER	139	117

STA. 510+00.00 TO STA. 510+50.00

FED. ROAD DIST. NO. | ILLINOIS | FED. AID PROJECT

* OTHER ROUTE = LINTNERS KING STATE PARK
** MAIN ALIGN. & PR INT. RDS.

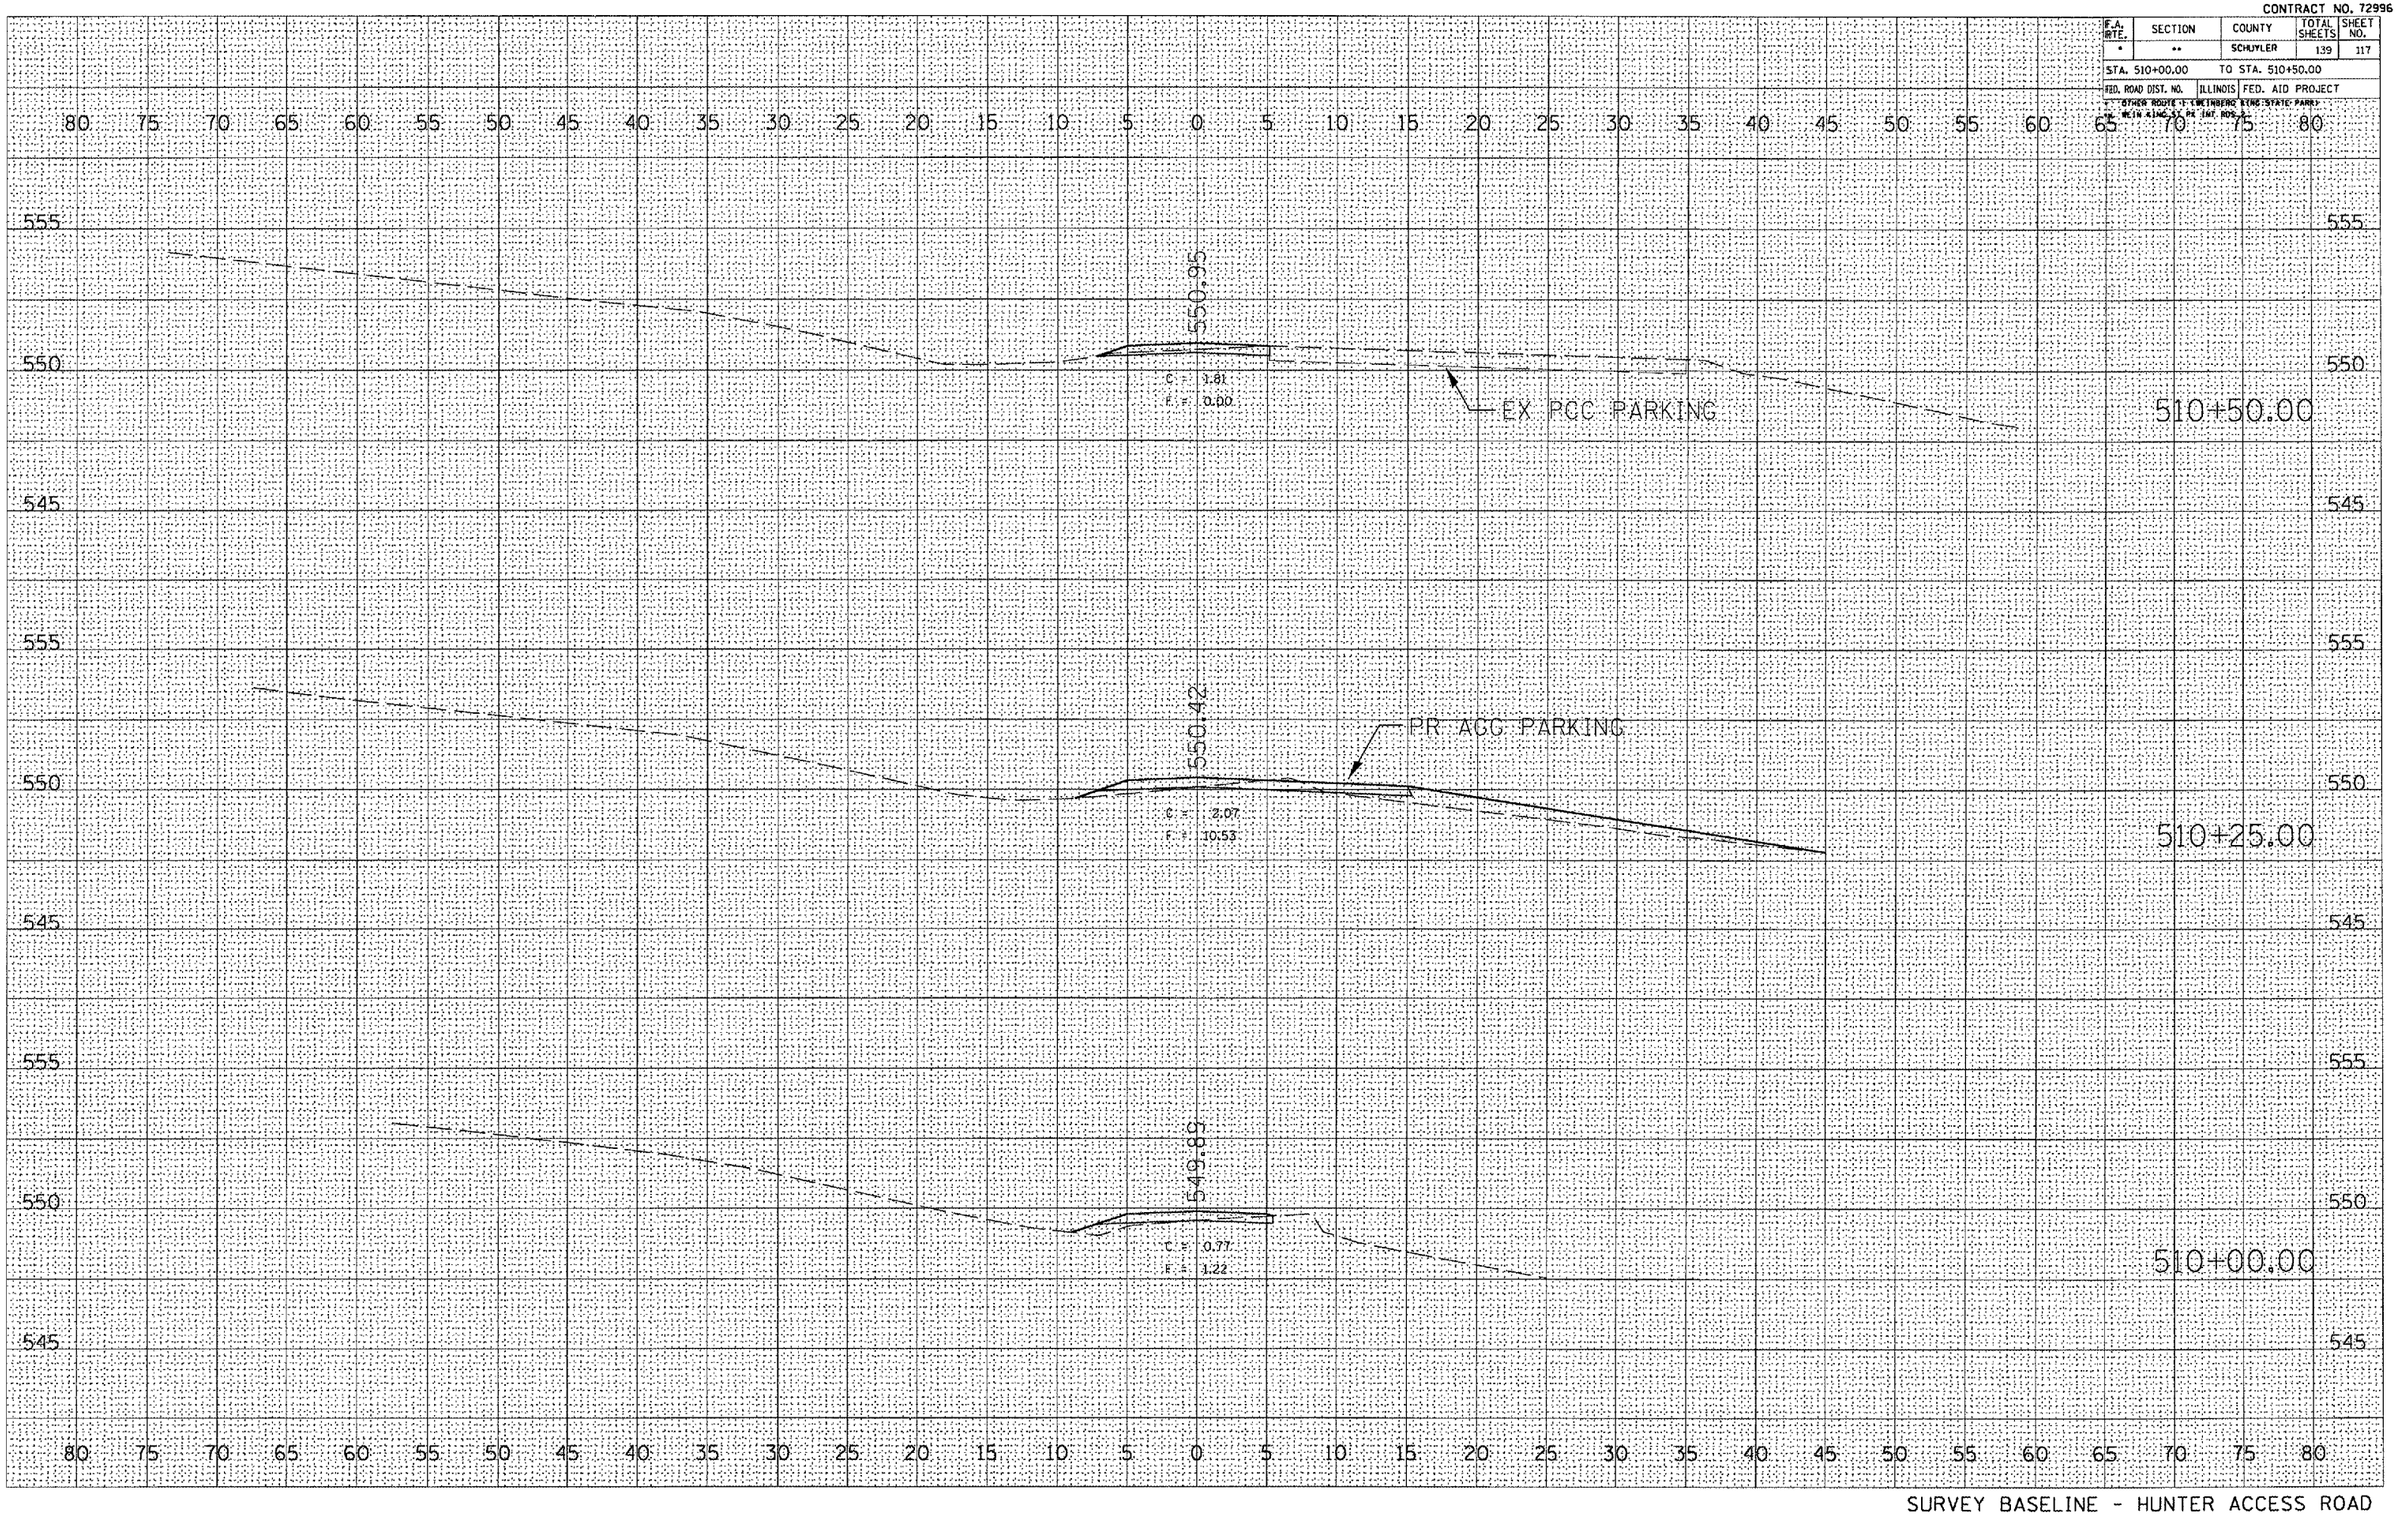

SURVEY BASELINE - HUNTER ACCESS ROAD

FINAL SURVEY
NOTE BOOK
NO.
SURVEYED
PLOTTED
TEMPLATE
AREAS
AREAS CHECKED
BY
DATE

ORIGINAL SURVEY

PLOT DATE = 8/23/2005
FILE NAME = c:\projects\sn50982\contract 2\survey\11.dgn
PLOT SCALE = 10.834 '/ IN.
USER NAME = kenbod