CONTRACT NO. 72996

F.A. RTE.	SECTION	COUNTY	TOTAL SHEETS	SHEET NO.
*	**	SCHUYLER	139	130
STA. 554+75.00		TO STA. 557+75.00		
FED. ROAD DIST. NO.	ILLINOIS	FED. AID PROJECT		

* OTHER ROUTE : EWINBERG KING STATE PARK
WEIN KING ST PK 167 ROS

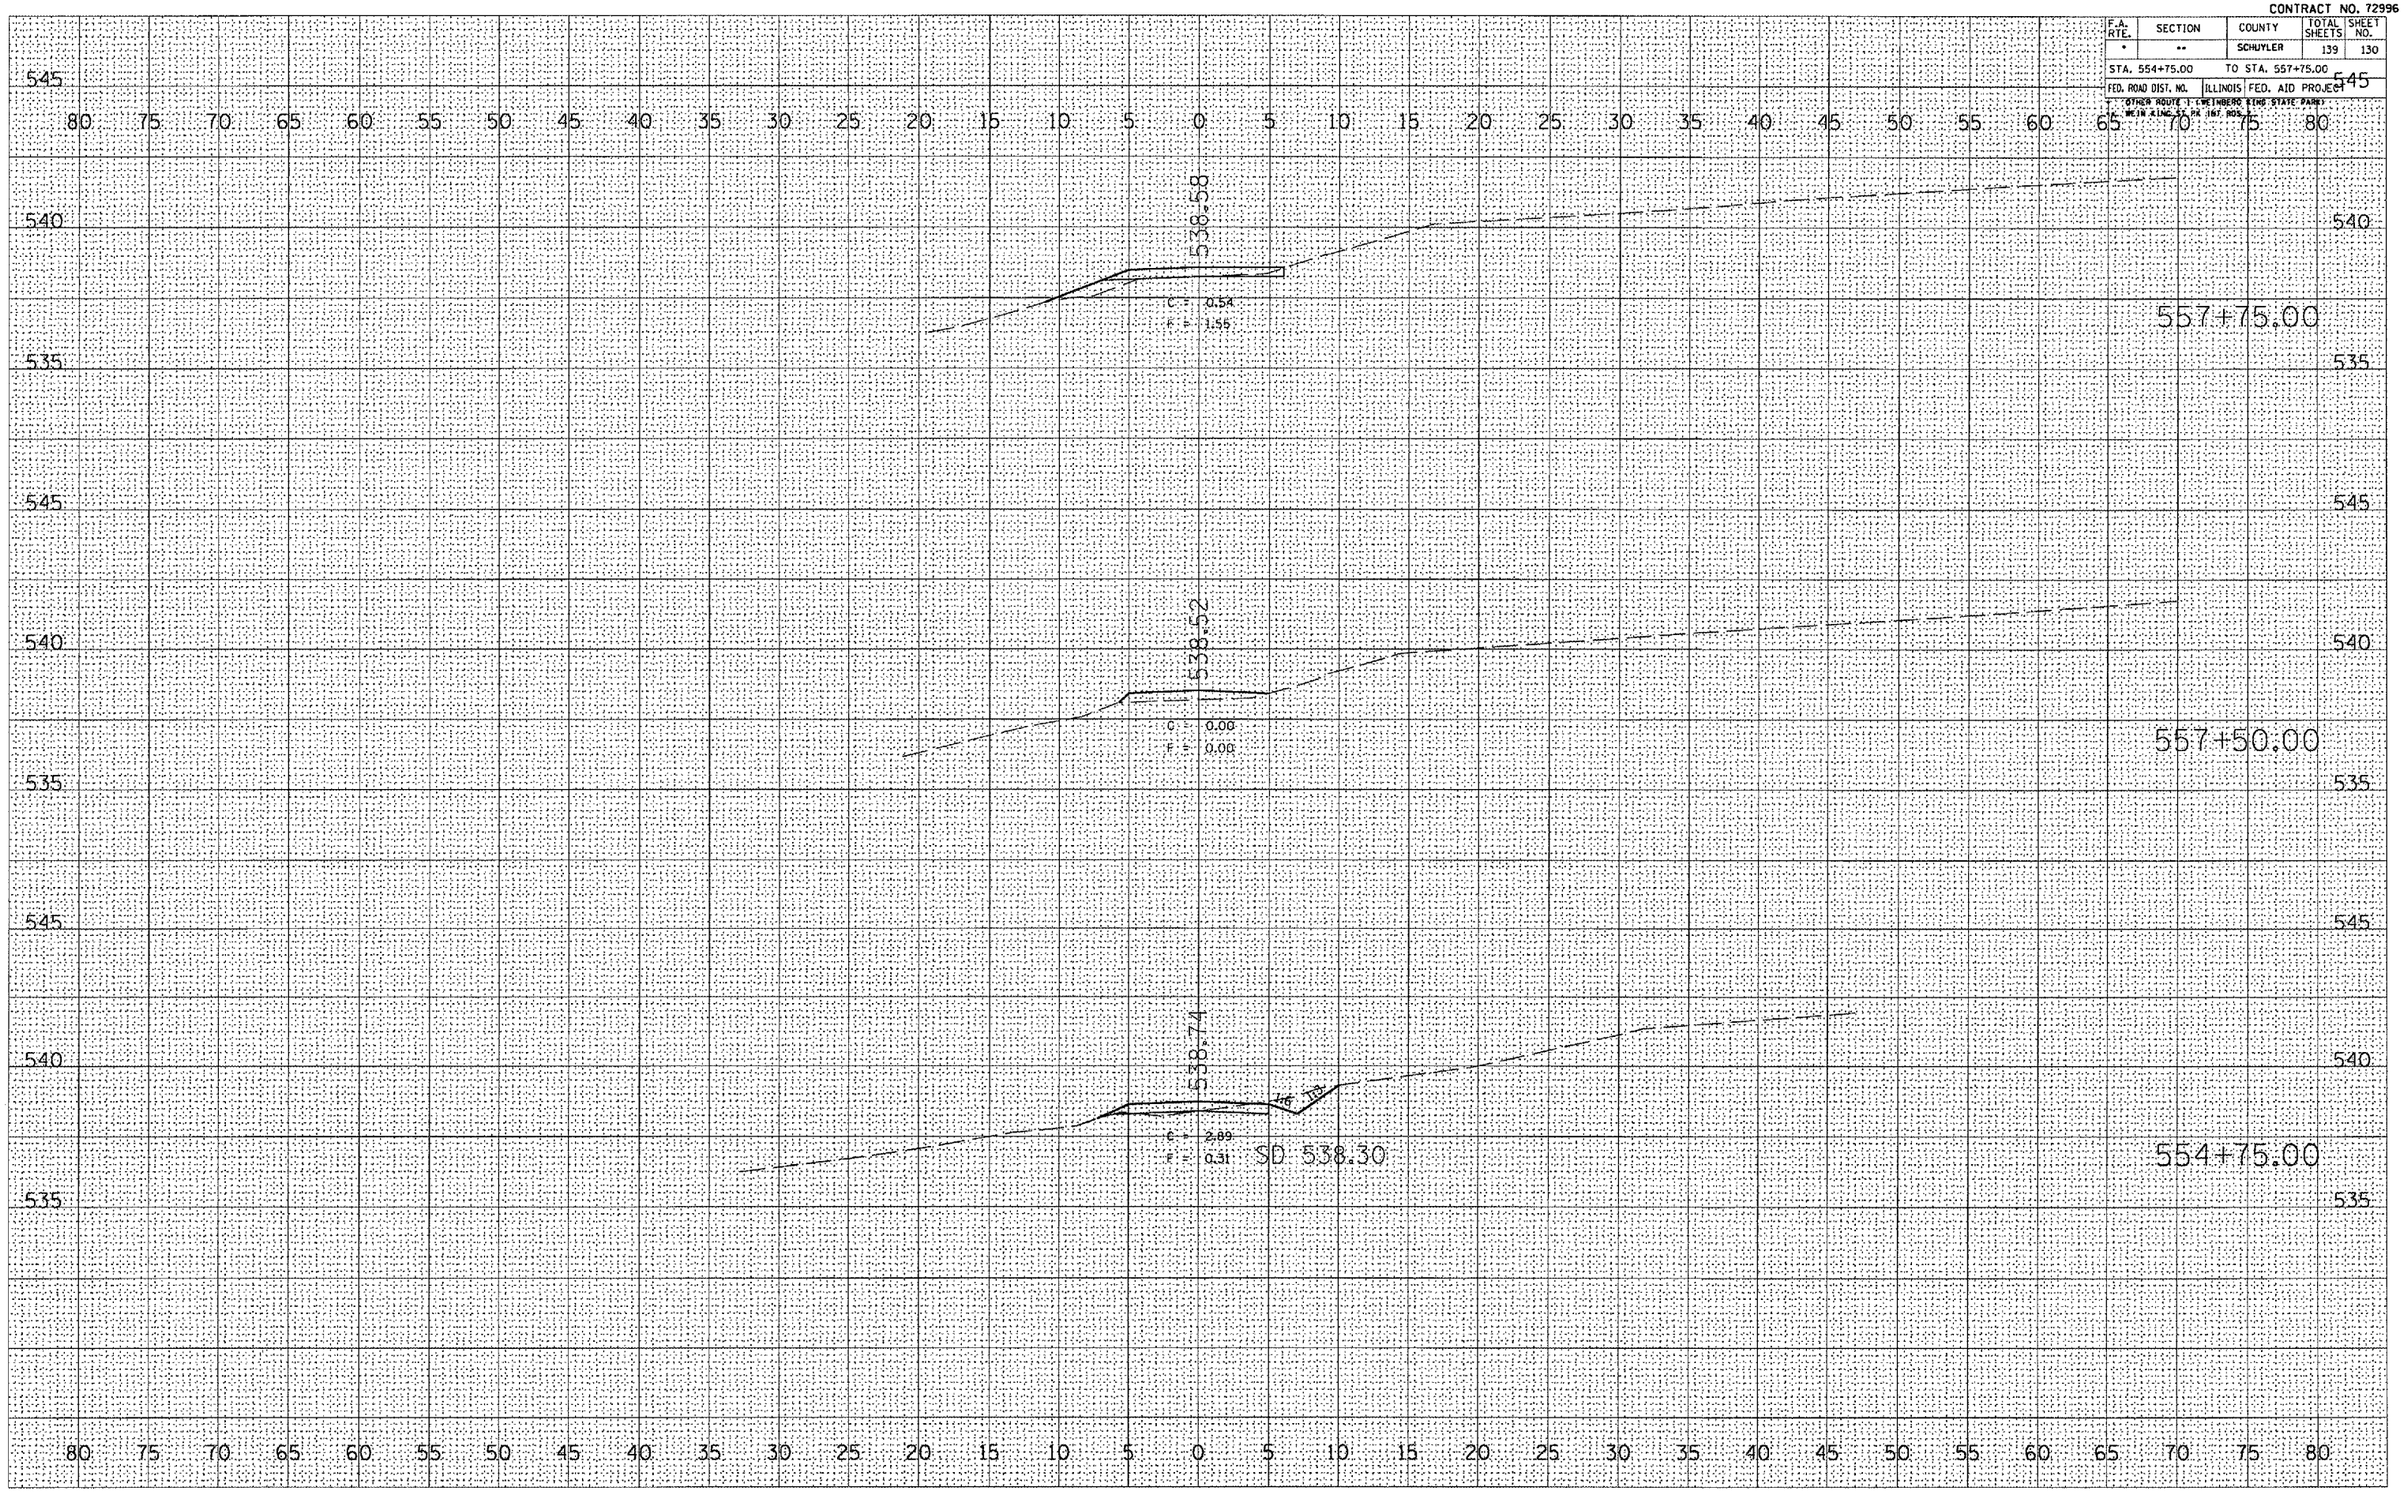

SURVEY BASELINE - HUNTER ACCESS ROAD

FINAL SURVEY
NOTE BOOK
NO.
SURVEYED
PLOTTED
TEMPLATE
AREAS
AREAS CHECKED
BY
DATE

ORIGINAL SURVEY
SURVEYED
PLOTTED
TEMPLATE
AREAS
AREAS CHECKED
BY
DATE

PLOT DATE = 8/23/2005
FILE NAME = c:\projects\ed58982\contract 2
PLOT SCALE = 18.8434 ' / IN.
USER NAME = kenbd