F.A.P. RTE.	SECTION	COUNTY	TOTAL SHEETS	SHEET NO.
609	***	ST. CLAIR	46	38
STA.		TO STA.		
FED. ROAD DIST. NO.	ILLINOIS	FED. AID PROJECT		

*** SEC. 76-3BR
CONTRACT NO. 76268

DETAIL OF CONCRETE ENTRANCES

W/ BITUMINOUS SHOULDERS
COMMERCIAL & PRIVATE ENTRANCES

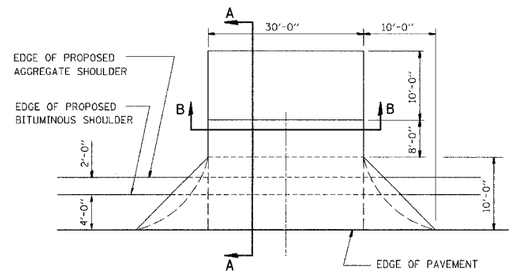

PLAN

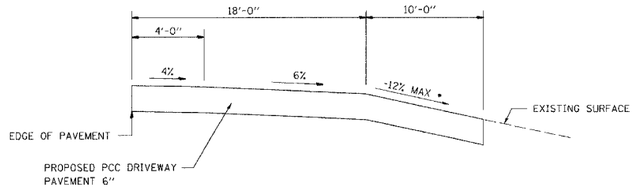

SECTION A-A

• SEE CROSS SECTIONS FOR SLOPES

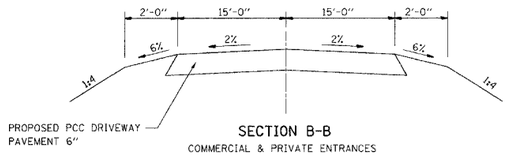

SECTION B-B
COMMERCIAL & PRIVATE ENTRANCES

STATION 140+61, LT.

DETAIL OF FIELD ENTRANCES

W/ BITUMINOUS SHOULDERS

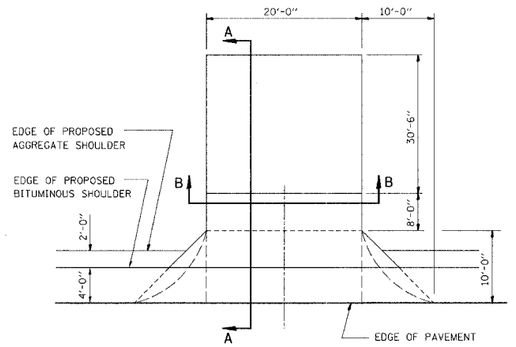

PLAN

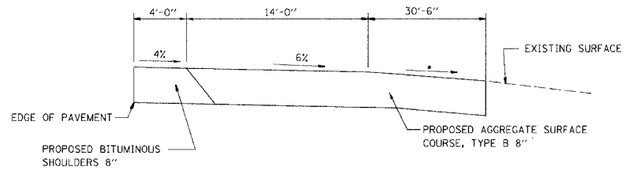

SECTION A-A

• SEE CROSS SECTIONS FOR SLOPES

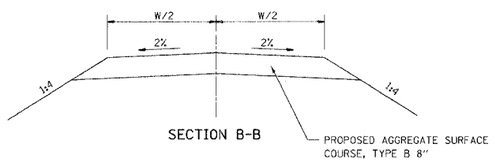

SECTION B-B

STATION 136+65, LT.

REVISIONS	
NAME	DATE

ILLINOIS DEPARTMENT OF TRANSPORTATION

ENTRANCE DETAILS

FAP 609 (IL RTE. 163)
SECTION 76-3BR
ST. CLAIR COUNTY

SCALE: VERT.
HORIZ.
DATE: 11/26/02

DRAWN BY: BISHOP
DESIGNED BY: COLBROOK
CHECKED BY: COLBROOK

GREENE & BRADFORD, INC.
OF SPRINGFIELD
CONSULTING ENGINEERS
3501 CONSTITUTION DRIVE
SPRINGFIELD, ILLINOIS 62707
(217) 793-8544

COMPUTER FILE NO. SPL163BR
PROJECT: 02076
6/24/05-MDS

DETAILS

PLAN | DATE | BY | SURVEYED | PLOTTED | ALIGNMENT CHECKED | R.O.W. NOTED | STRUCTURE NOTATIONS CHKD | CADD FILE NAME | NOTE BOOK | NO.

PROFILE | DATE | BY | SURVEYED | PLOTTED | ALIGNMENT CHECKED | R.O.W. NOTED | STRUCTURE NOTATIONS CHKD | CADD FILE NAME | NOTE BOOK | NO.

FILE NAME = I:\02076\DRAWINGS\SPL163BR.dgn
SD
PLOT SCALE = 1.0000 '/ In.
PLOT DRIVE = ACS_8850_ENC.ptt
PLOT TYPE = 4 (HP-GL/2)
PLOT TIME = 6/24/05 4:30 PM
OPERATION = marks

IDOTPL50 1"=50' 8/24/98

I:\02076\DRAWINGS\SPL163BR.dgn 6/24/2005 4:04:30 PM JEFF = marks