F.A.P. RTE.	SECTION	COUNTY	TOTAL SHEETS	SHEET NO
609	***	ST. CLAIR	46	43
STA. 137+00.00		TO STA. 137+50.00		
FED. ROAD DIST. NO.	ILLINOIS	FED. AID PROJECT		

*** SEC. 76-3BR
CONTRACT NO. 76268

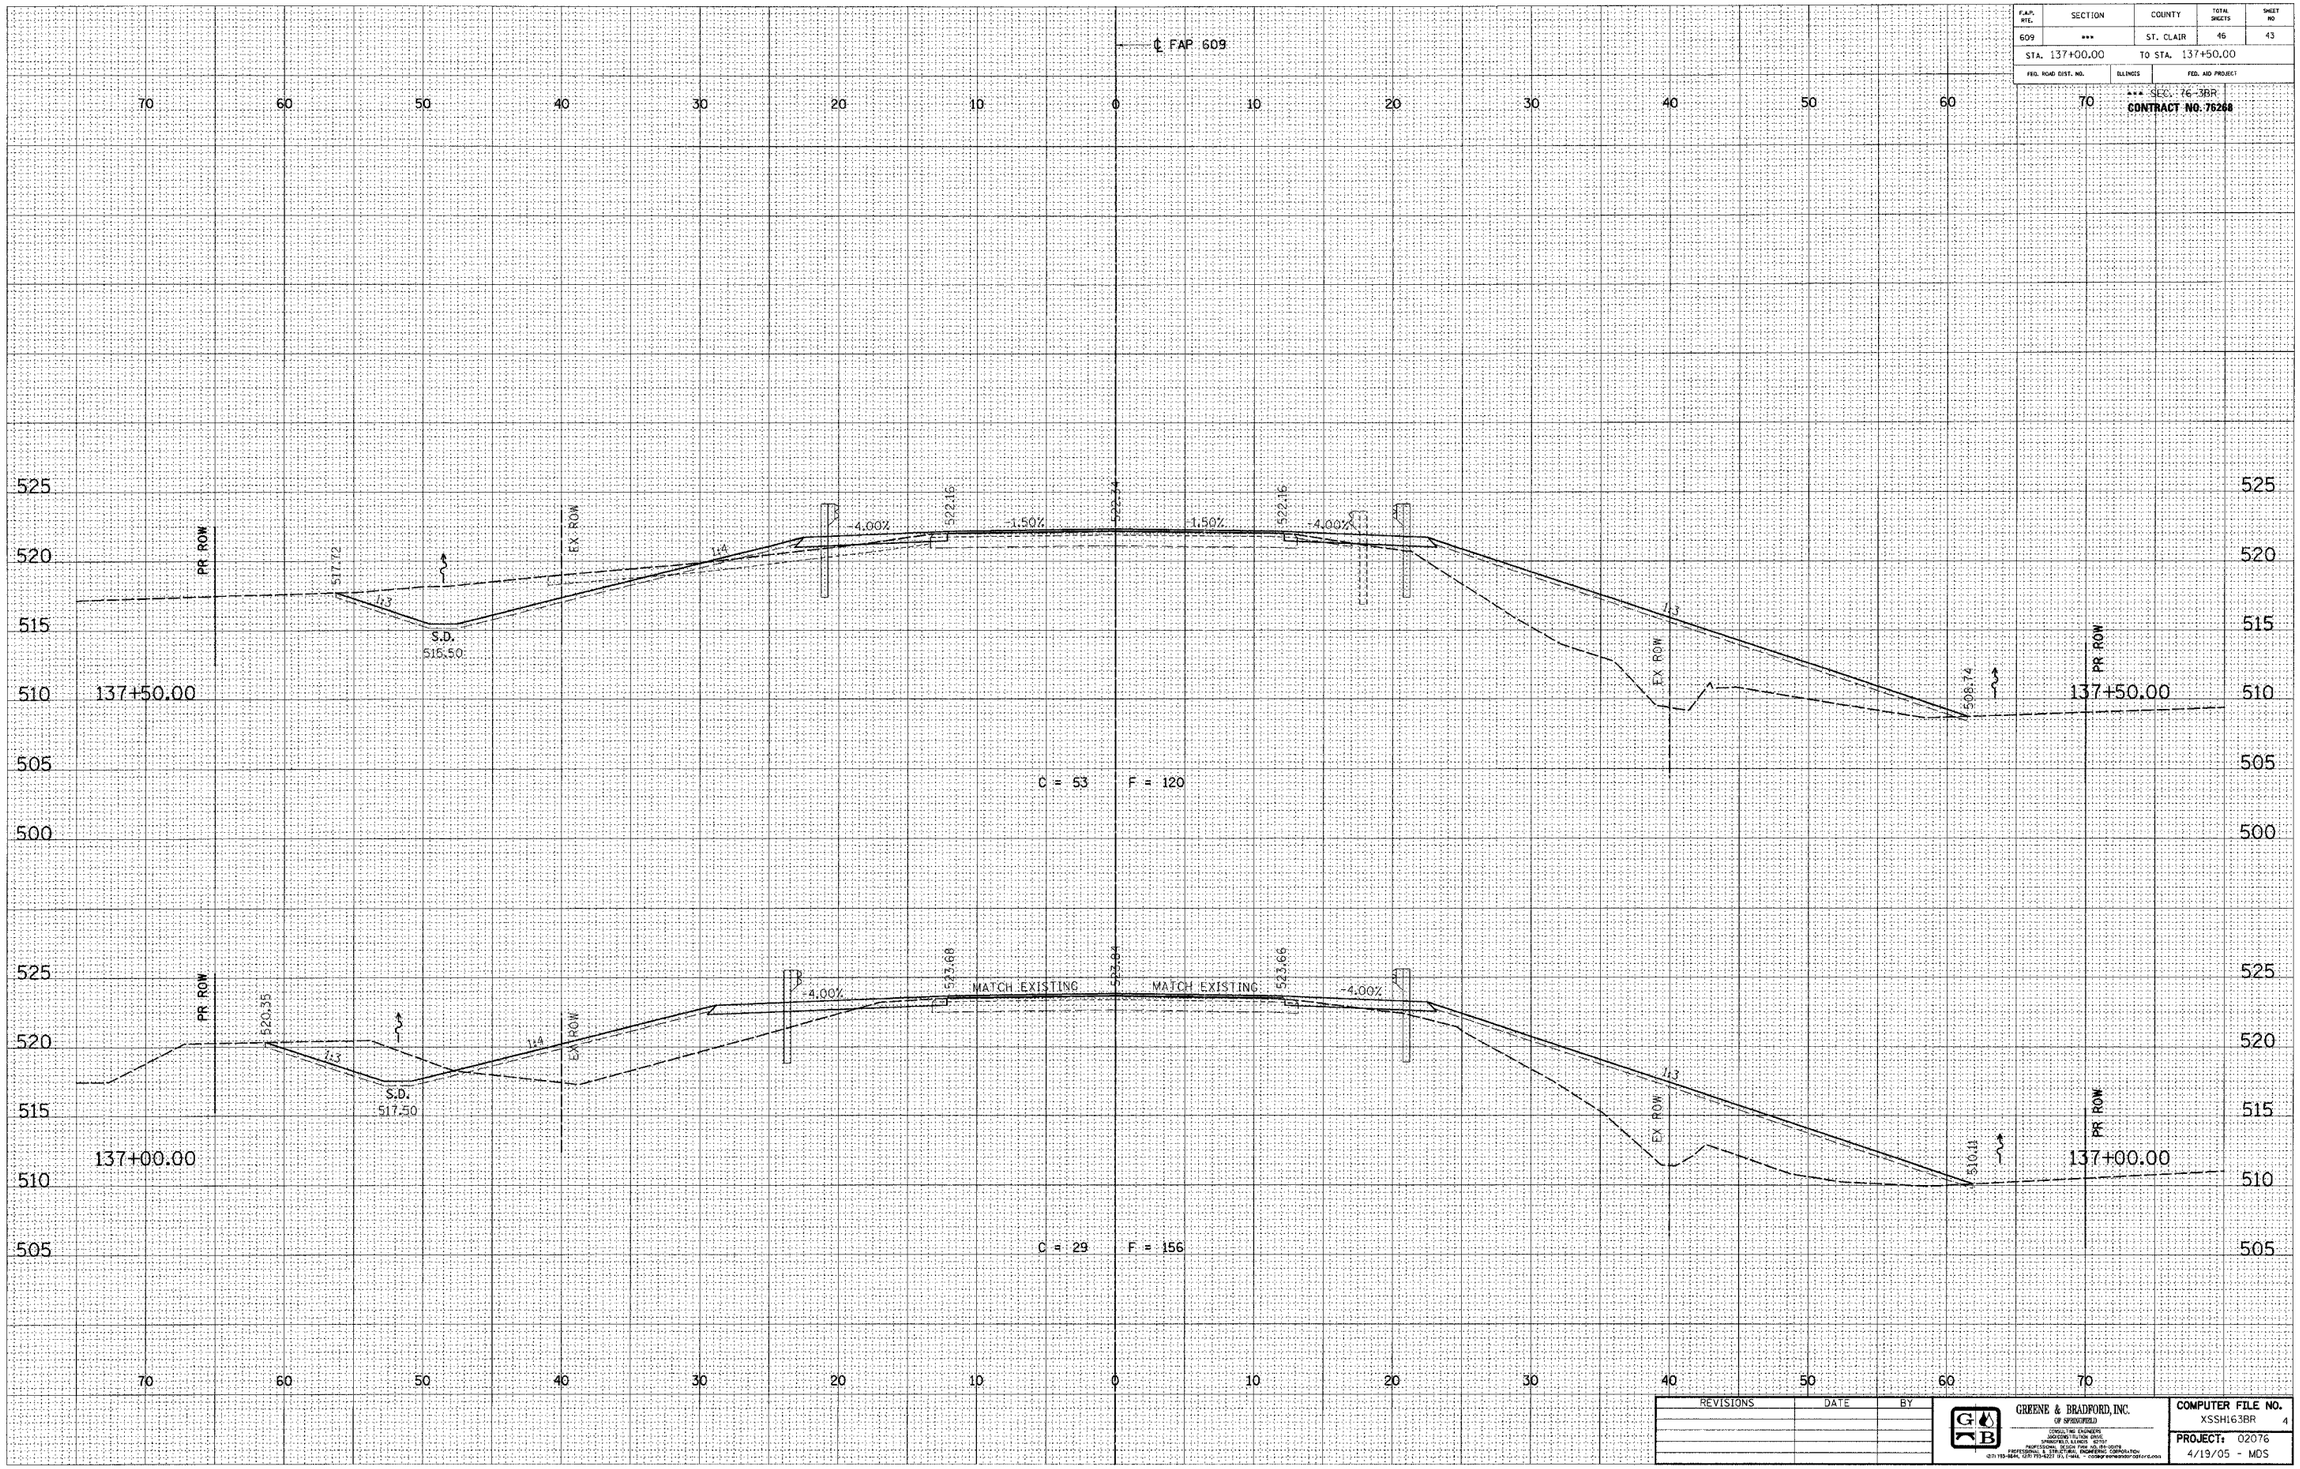

REVISIONS	DATE	BY

GREENE & BRADFORD, INC.
OF SPRINGFIELD
CONSULTING ENGINEERS
SANGAMO STATION DRIVE
SPRINGFIELD, ILLINOIS 62707
PROFESSIONAL DESIGN FIRM NO. 184-00078
PROFESSIONAL & STRUCTURAL ENGINEERING CORPORATION
(217) 793-9844, (217) 793-6227 (FAX) E-MAIL - cadgreenebradford.com

COMPUTER FILE NO. XSSH163BR 4
PROJECT: 02076
4/19/05 - MDS

IDOTXSEC-5 1:5 8/07/00

CROSS SECTIONS

FINAL SURVEY: NOTE BOOK NO. — SURVEYED / PLOTTED / TEMPLATE / AREAS / AREAS CHECKED — BY — DATE

ORIGINAL SURVEY: NOTE NO. — SURVEYED / PLOTTED / TEMPLATE / AREAS / AREAS CHECKED — BY — DATE

FILE NAME = $FILE$
PLOT SCALE = $pltscale$ DRV = $PLOTTER$
PLOT DATE = $DATE$
PLOT TIME = $TIME$
OPERATOR = $USER$