FAS ROUTE	SECTION	COUNTY	TOTAL SHEETS	SHEET NO
754	4RS-2, 4BR	CALHOUN	87	31
STA.	TO STA.			
EXISTING CONDITIONS:				

CONTRACT NO. 76269

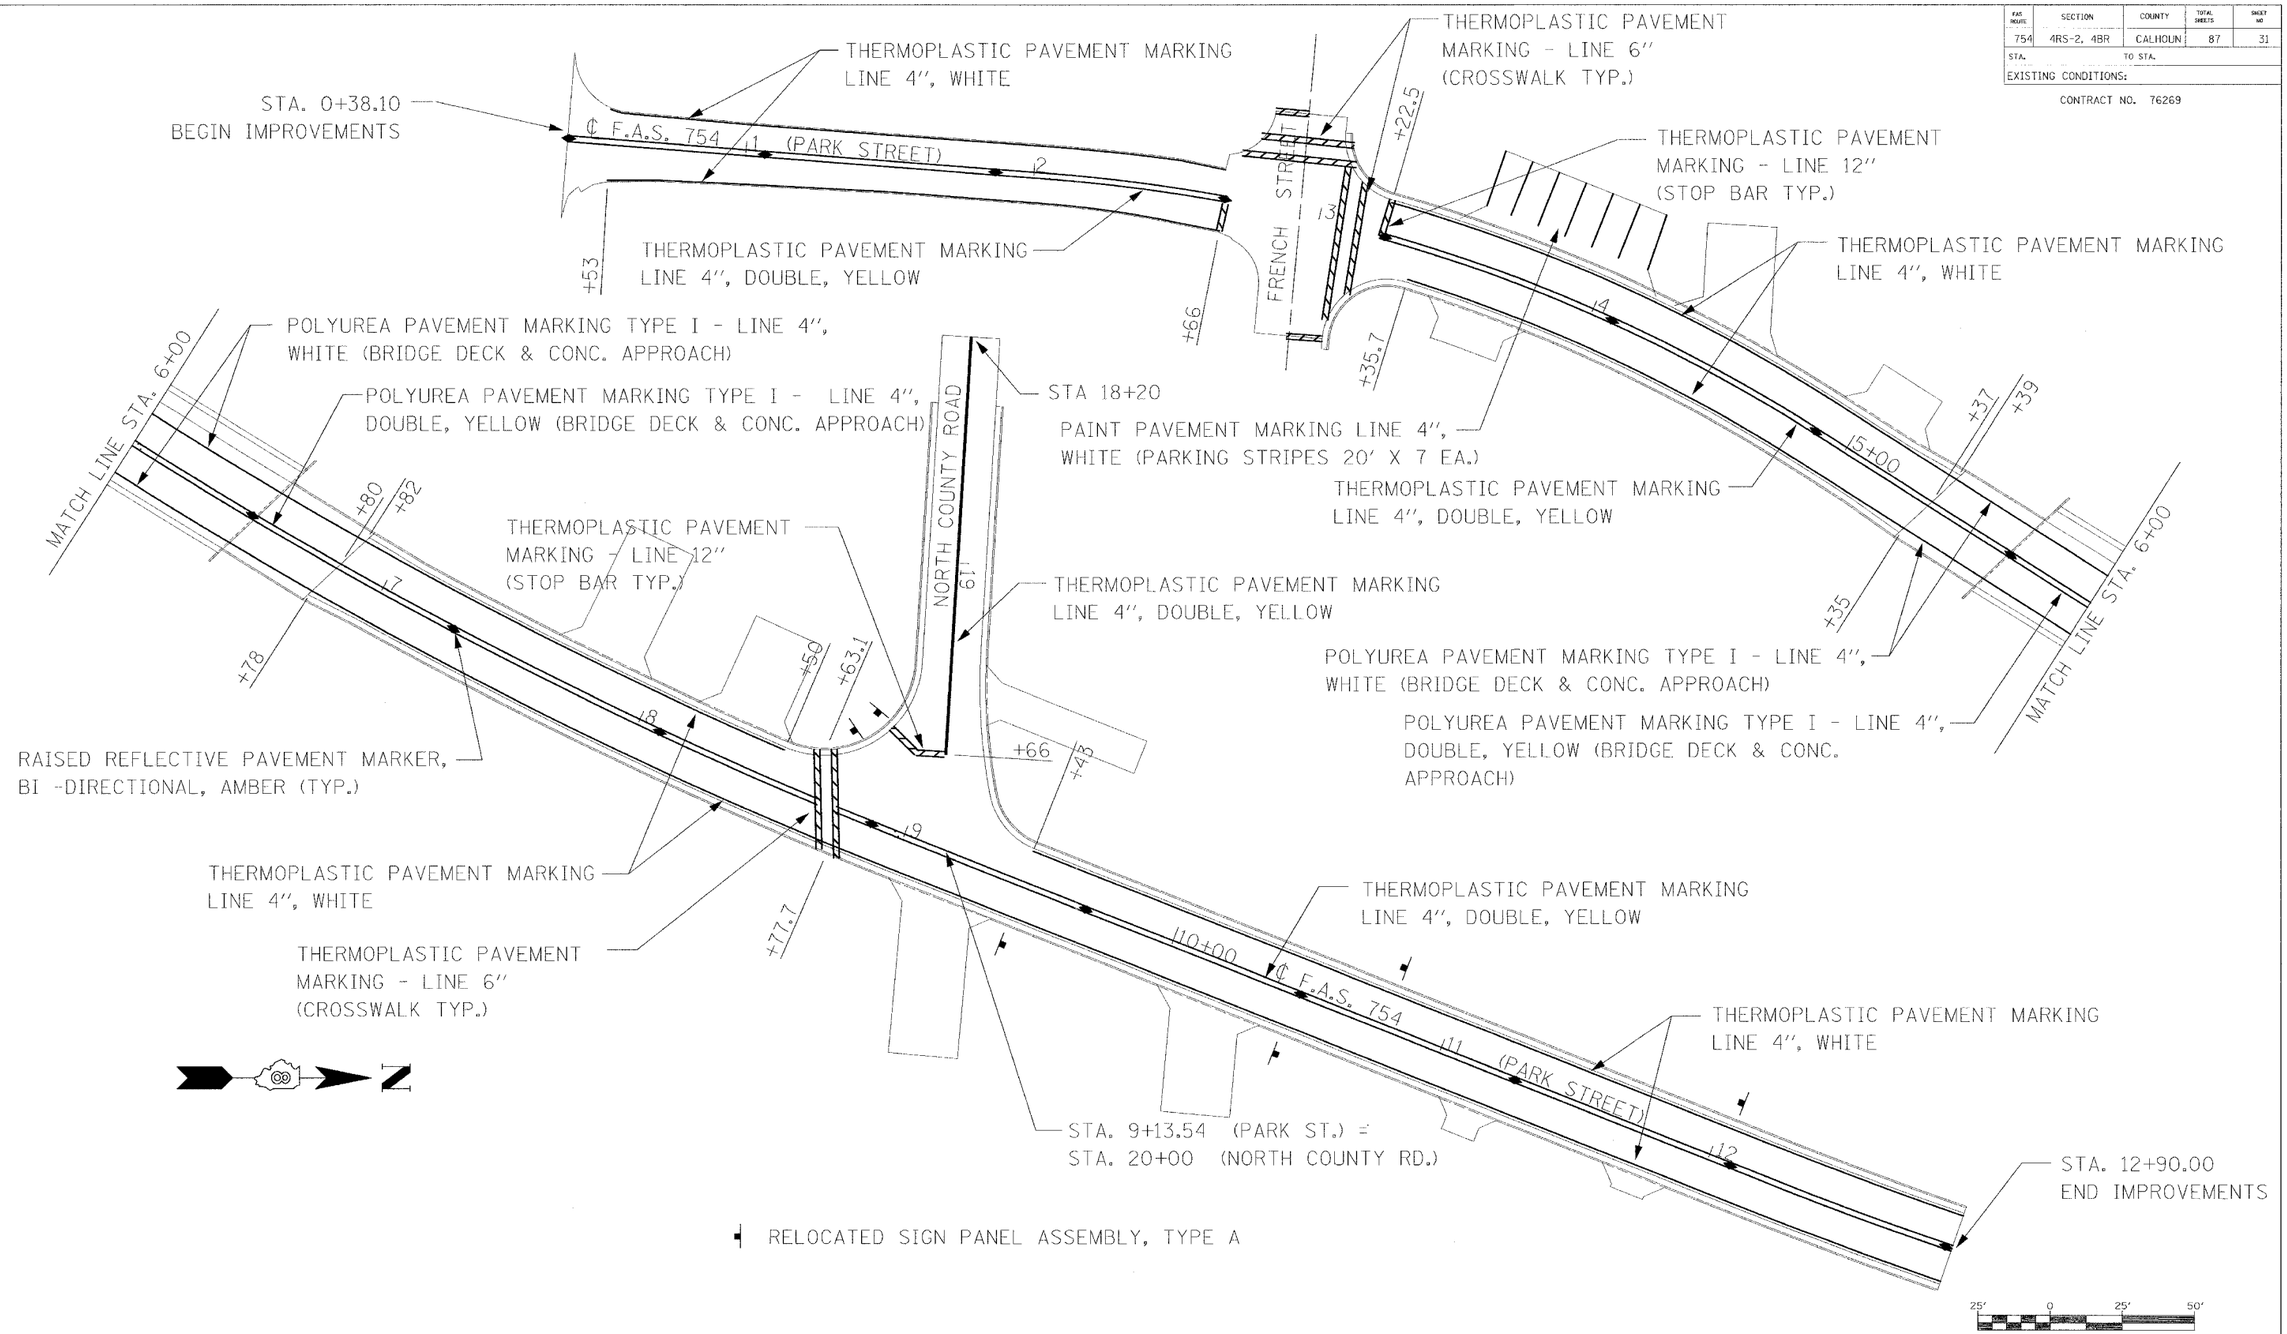

REVISIONS	
NAME	DATE

ILLINOIS DEPARTMENT OF TRANSPORTATION

PAVEMENT MARKING DETAIL

FAS ROUTE 754
SECTION 4RS-2, 4BR
CALHOUN COUNTY

DRAWN BY: WJS

DATE BY: MAY, 2004

CHECKED BY: LQ