F. A. RTE.	SECTION	COUNTY	TOTAL SHEETS	SHEET NO
754	4RS-2, 4BR	CALHOUN	87	69
STA. 6+20		TO STA. 6+40		
FED. ROAD DIST. NO.	ILLINOIS	FED. AID PROJECT		
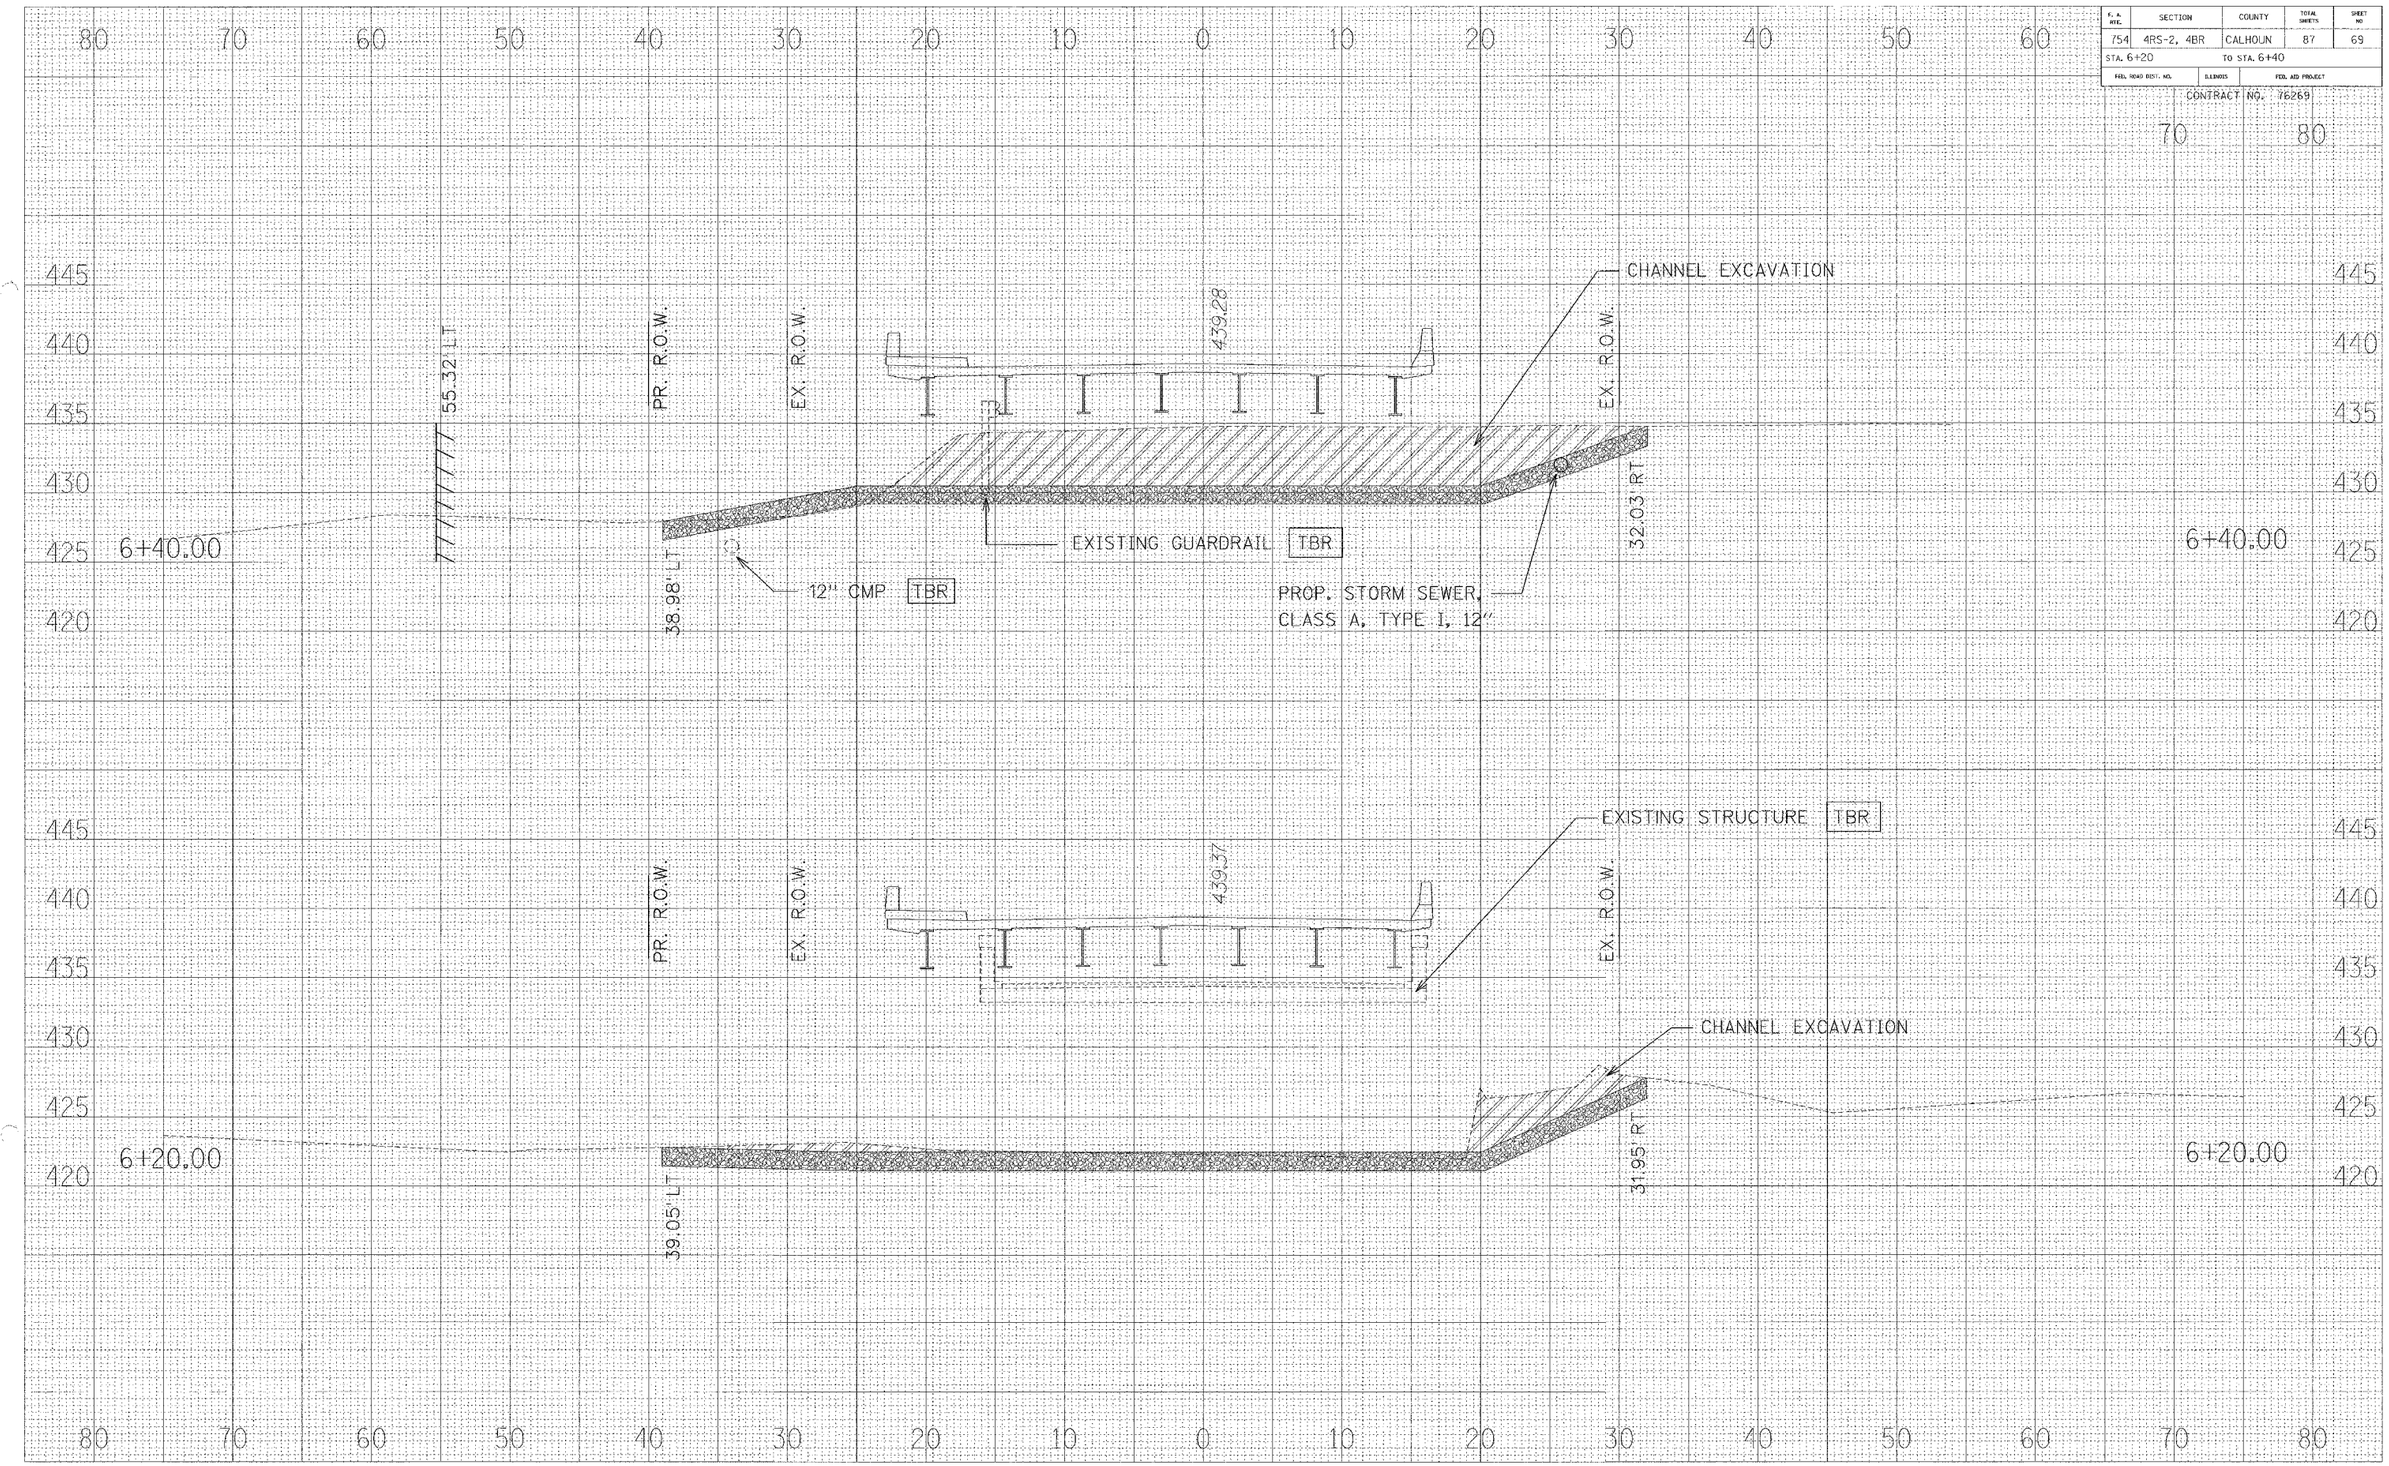
CONTRACT NO. 76269