F. A. RTE.	SECTION	COUNTY	TOTAL SHEETS	SHEET NO.
754	4RS-2, 4BR	CALHOUN	87	73
STA. 8+00		TO STA. 8+34.34		
FED. ROAD DIST. NO.		ILLINOIS	FED. AID PROJECT	
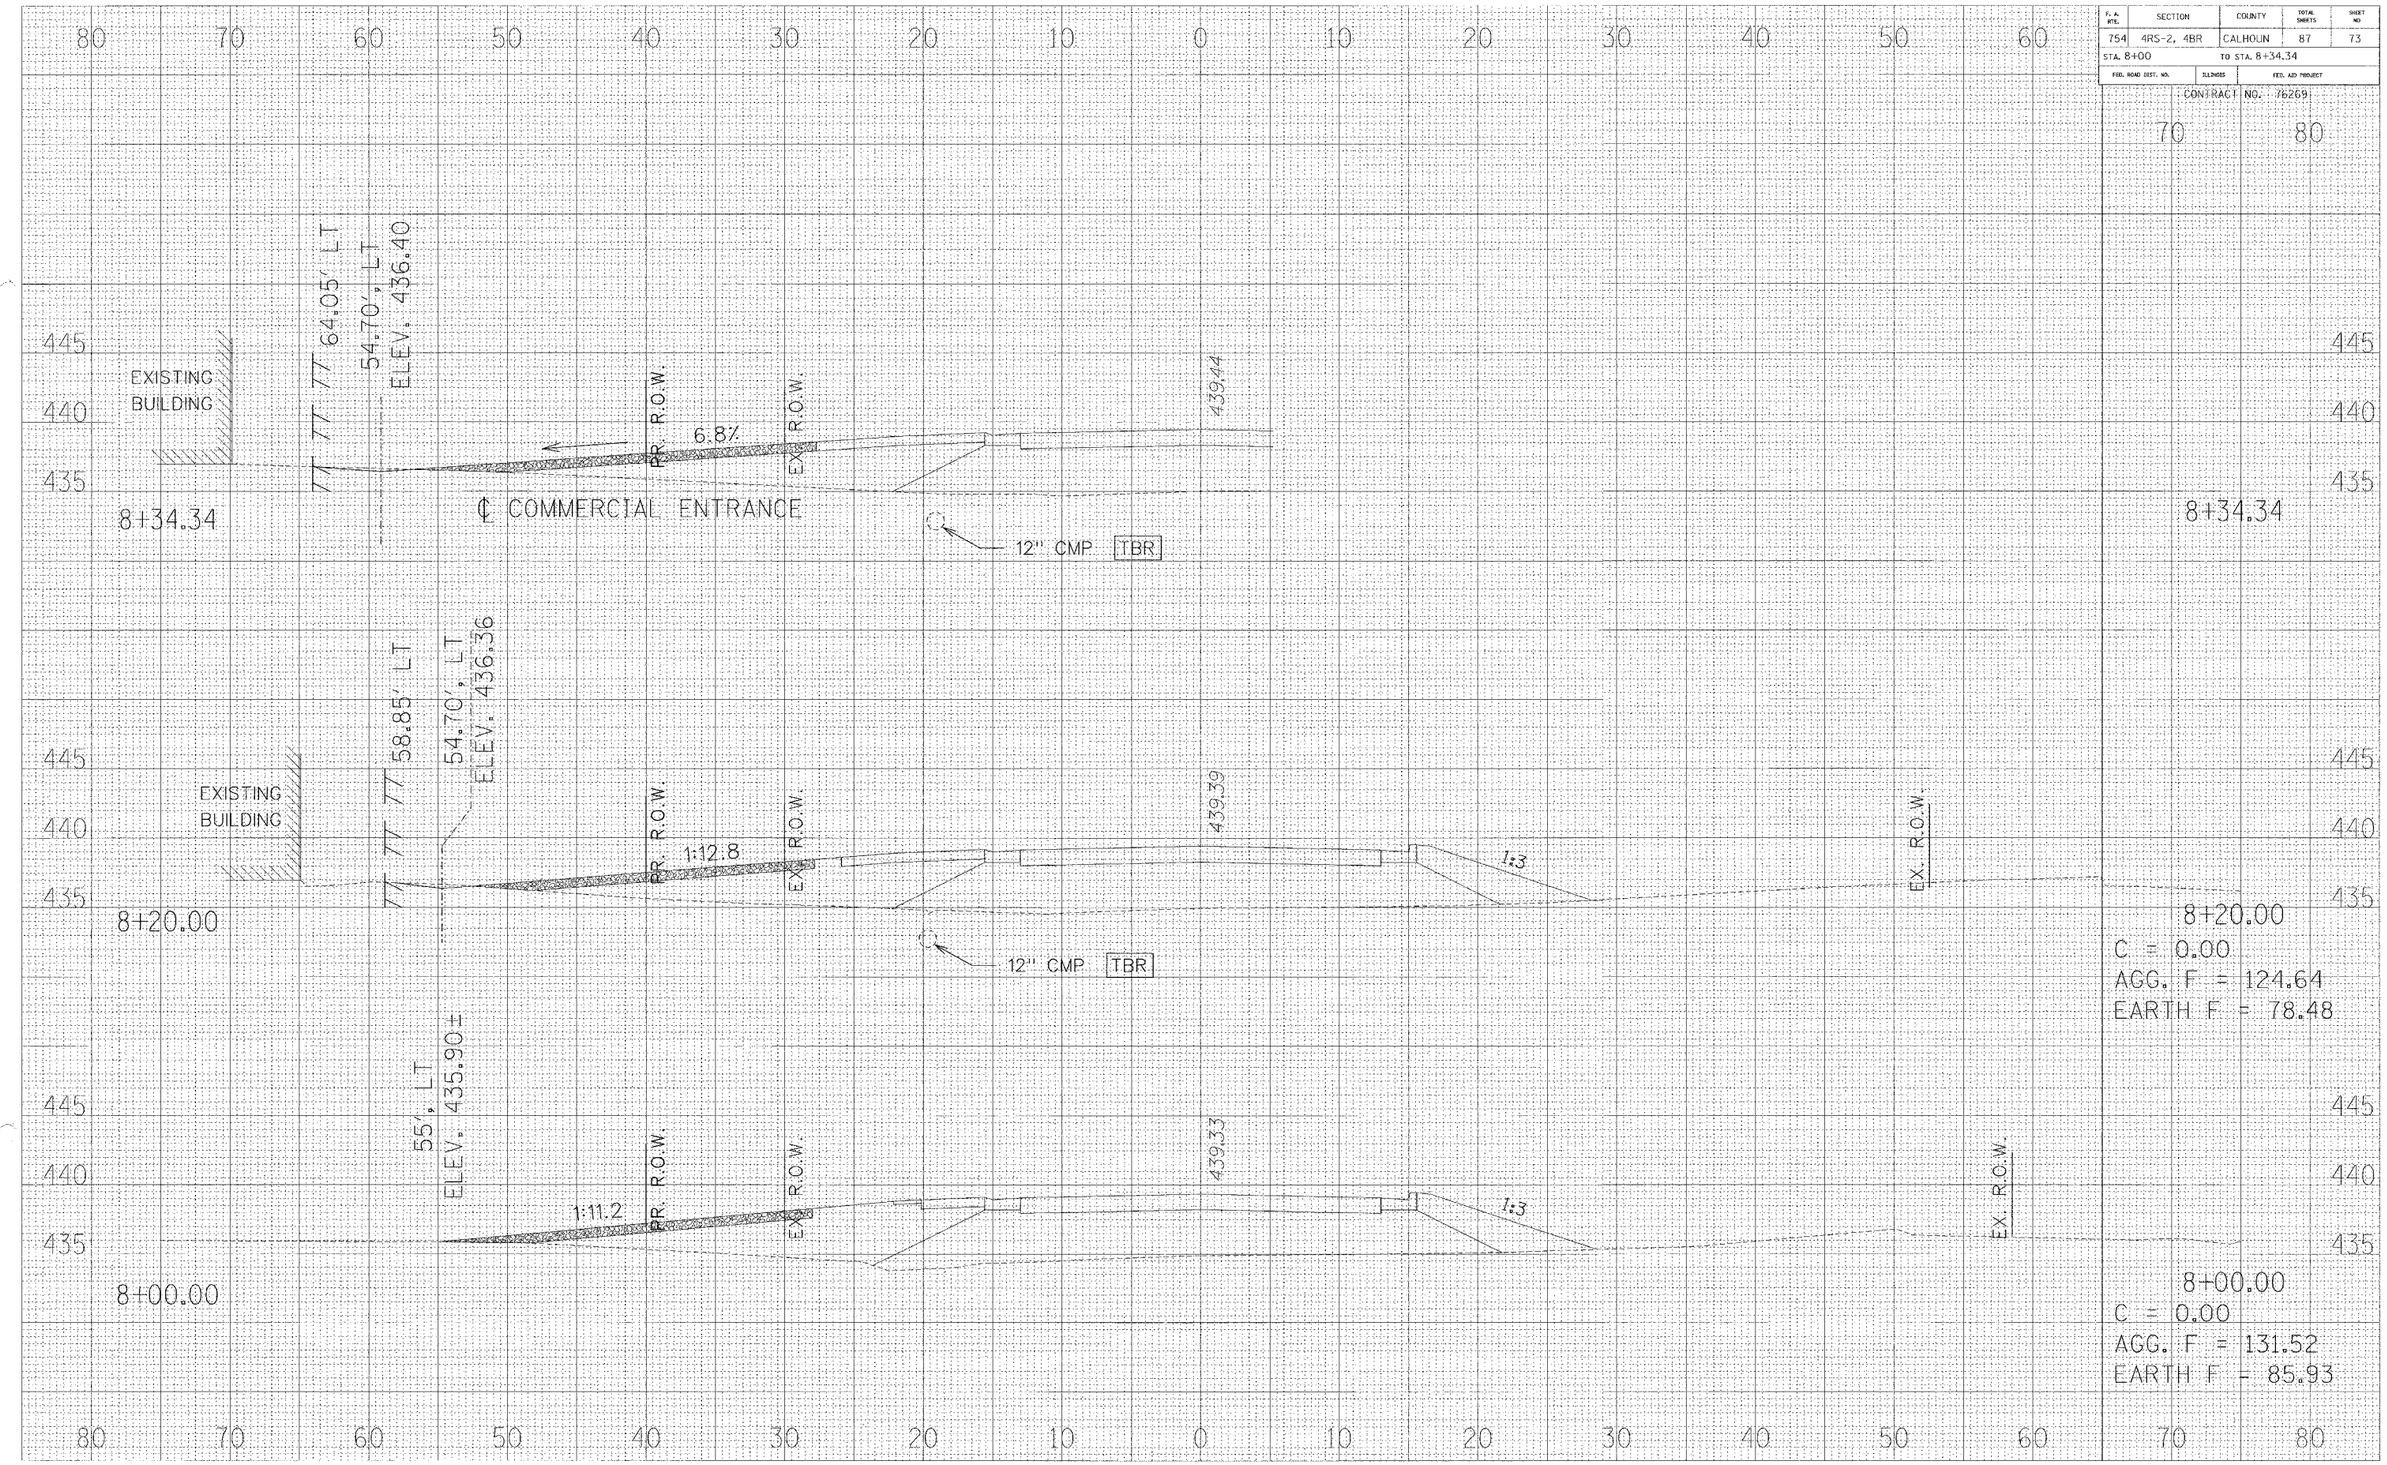
CONTRACT NO. 76269