FAP RTE.	SECTION	COUNTY	TOTAL SHTS	SHT NO
PARK ROADS	DIST. 8 WSC 2006-1	RANDOLPH	45	42
STA.		TO STA.		

CONTRACT NO. 76972

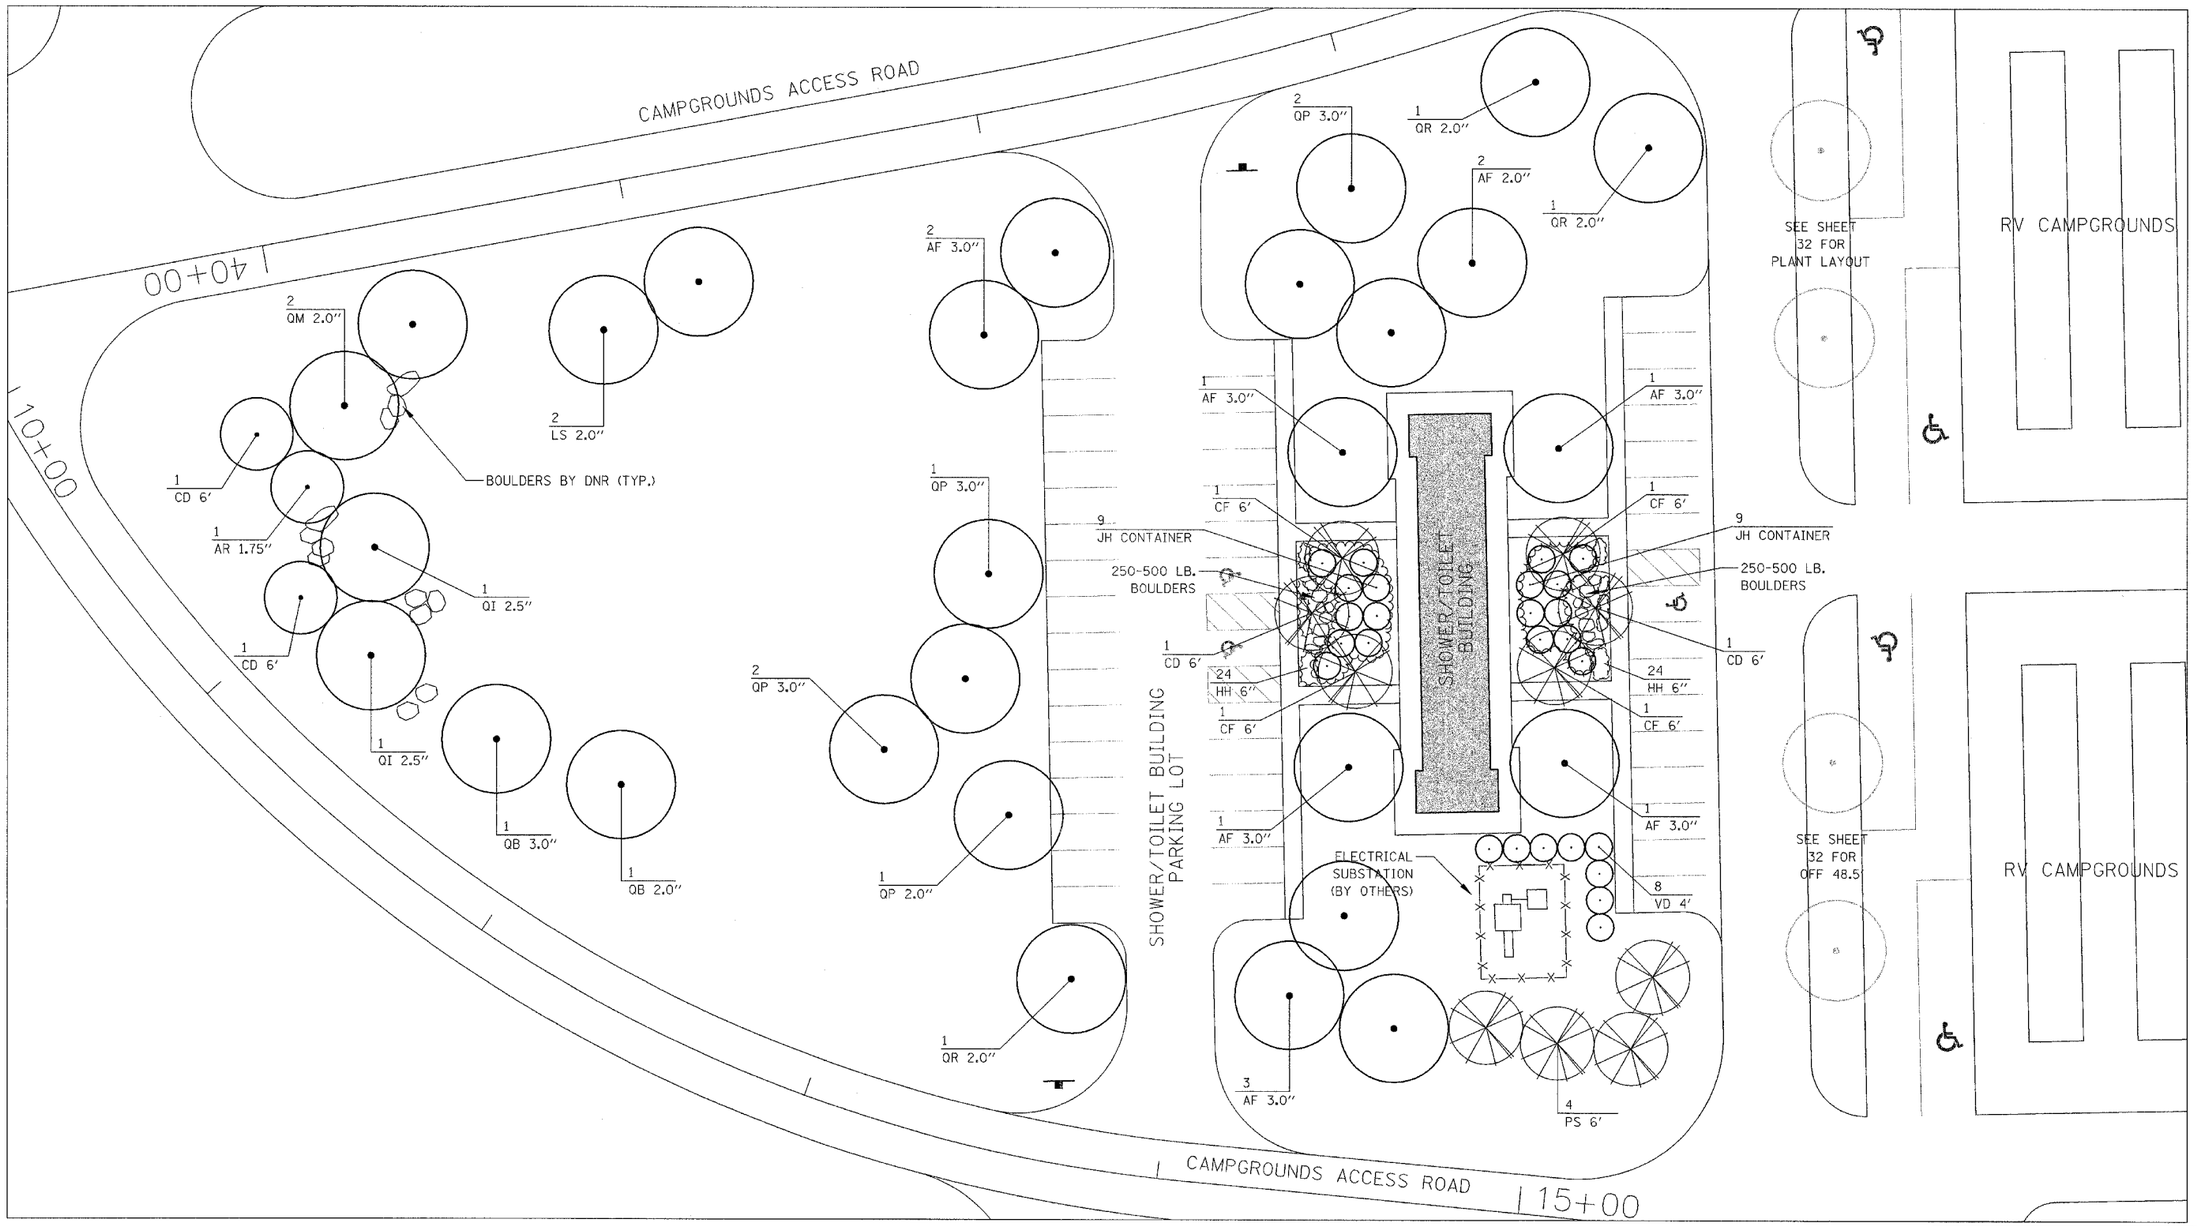

20 0 20 40
SCALE IN FEET

ILLINOIS DEPARTMENT OF TRANSPORTATION

PLAN VIEW
SHOWER BUILDING AREA
LANDSCAPING

PARK ROADS
SECTION DIST. 8 WSC 2006-1
RANDOLPH COUNTY

DRAWN BY: