July 22, 2003 8:04:04 am
D:\IDOT\0300134_PHASE1\DWG\TIES.DWG

F.A.U. ROUTE	SECTION	COUNTY	TOTAL SHTS.	SHEET NO.
120	00-00097-00-CH STATE SECTION	McHENRY	28	5
ALIGNMENT & TIES				
F.H.W.A. REG.5	ILLINOIS	PROJECT NO. F-0305(023)		
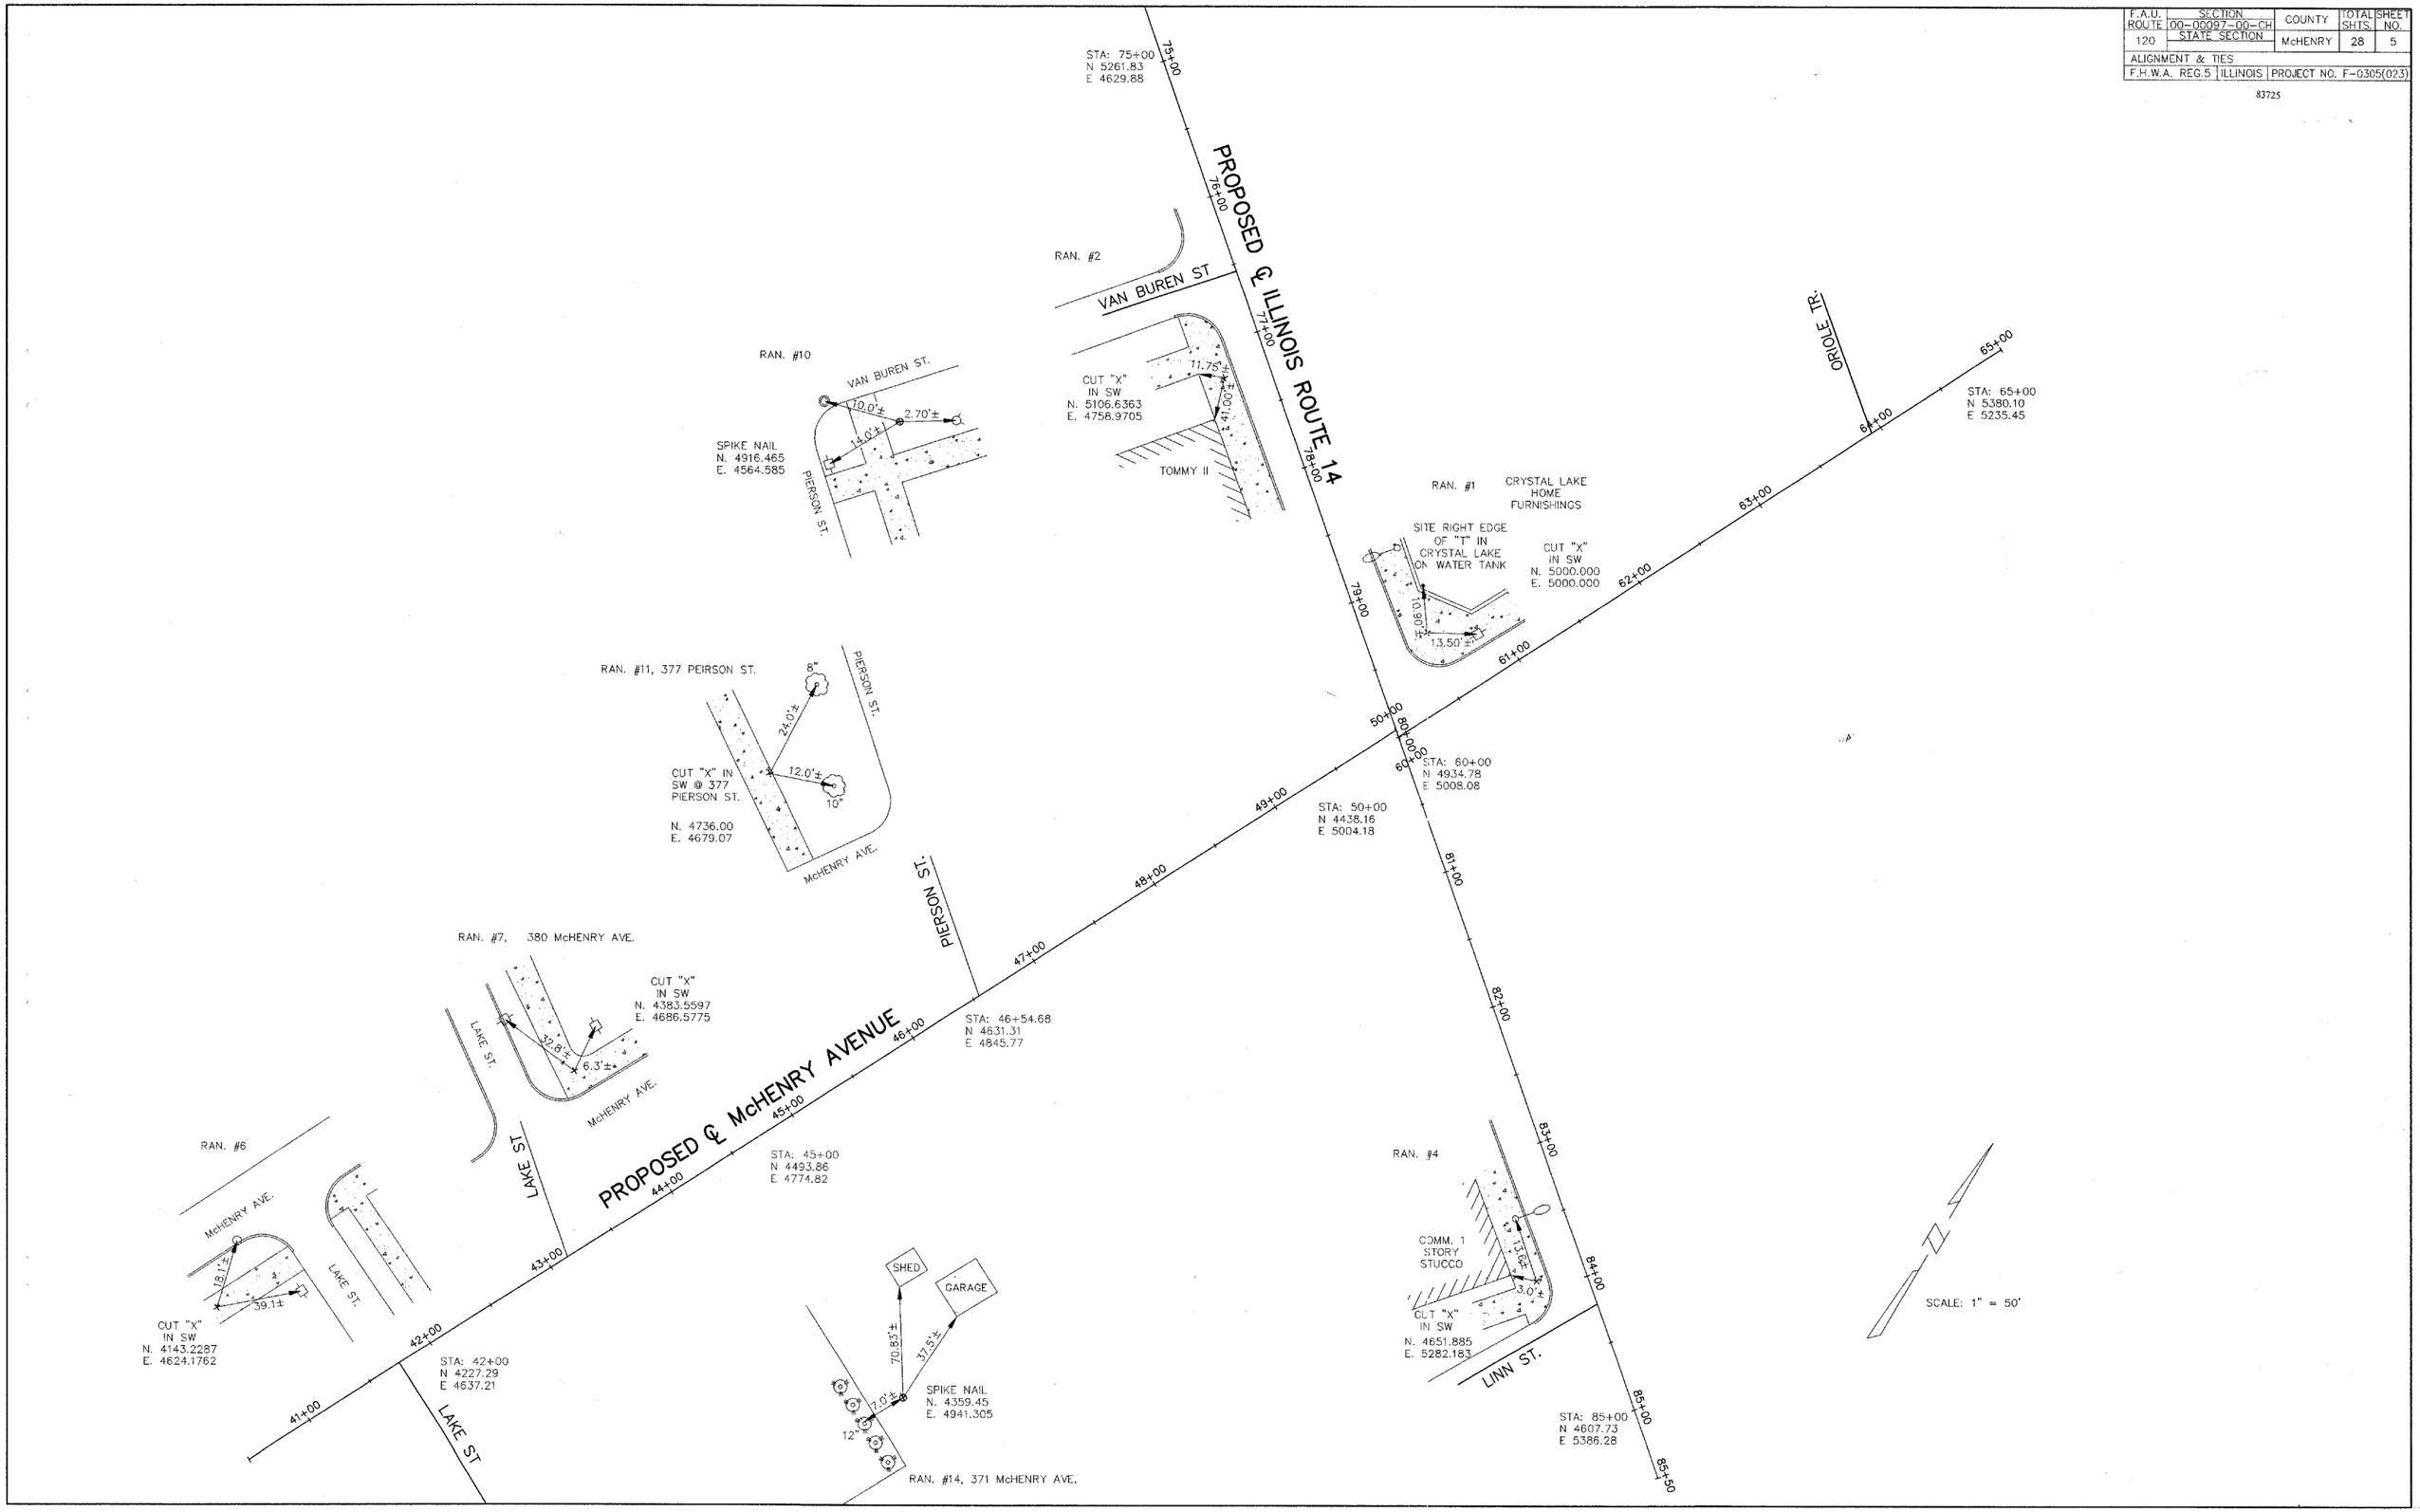
83725