F.A.P. RTE.	SECTION	COUNTY	TOTAL SHEETS	SHEET NO.
309	7HBR-1&7VBR	WHITESIDE	146	25
STA.		TO STA.		
FED. ROAD DIST. NO. 2	ILLINOIS	FED. AID PROJECT		
CONTRACT #84883				

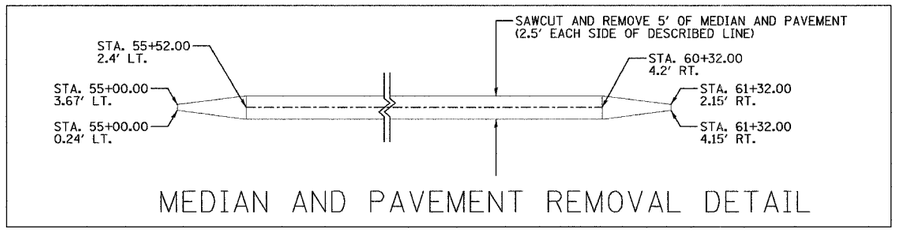

MEDIAN AND PAVEMENT REMOVAL DETAIL

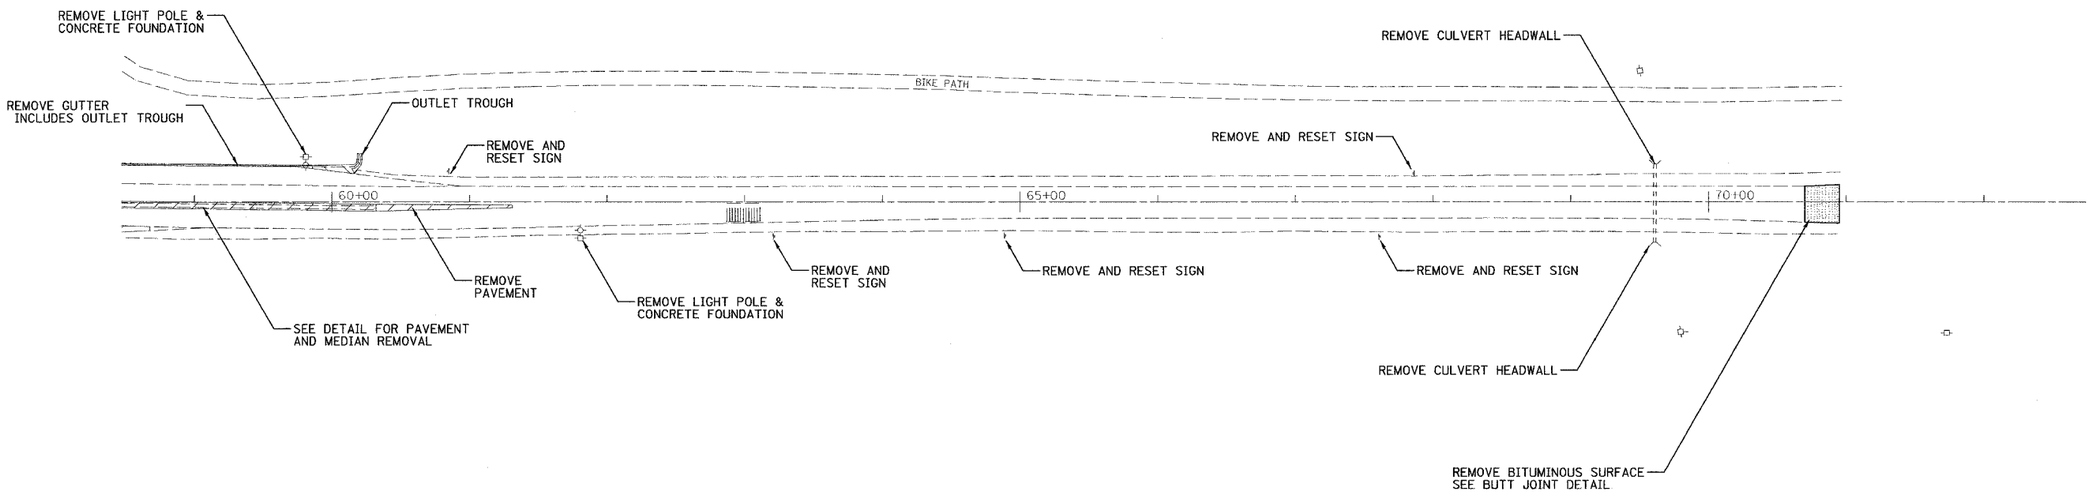

NOTE:
- REMOVE ALL EXISTING RAISED REFLECTIVE PAVEMENT MARKERS

LEGEND

AREA TO BE REMOVED

SCALE
0 50' 100'

ILLINOIS DEPARTMENT OF TRANSPORTATION

REMOVALS

DRAWN BY SWEET

PLAN
SURVEYED
PLOTTED
ALIGNMENT CHECKED
R.O.W. CHECKED
CADD FILE NAME
NOTE BOOK
NO.
BY
DATE

PROFILE
SURVEYED
PLOTTED
GRADES CHECKED
B.M. NOTED
STRUCTURE NOTATNS CHKD
NOTE BOOK
NO.
BY
DATE

WHKS 08/25/2005 06:33:10 AM k:\6279\Design\Z06492REM.dgn