CONTRACT NO. 90632

F.A.P. RTE.	SECTION	COUNTY	TOTAL SHEETS	SHEET NO.
729	34Z-4	VERMILION	285	59
STA. 90+900	TO STA. 91+070			
FED. ROAD DIST. NO.	ILLINOIS	FED. AID PROJECT		

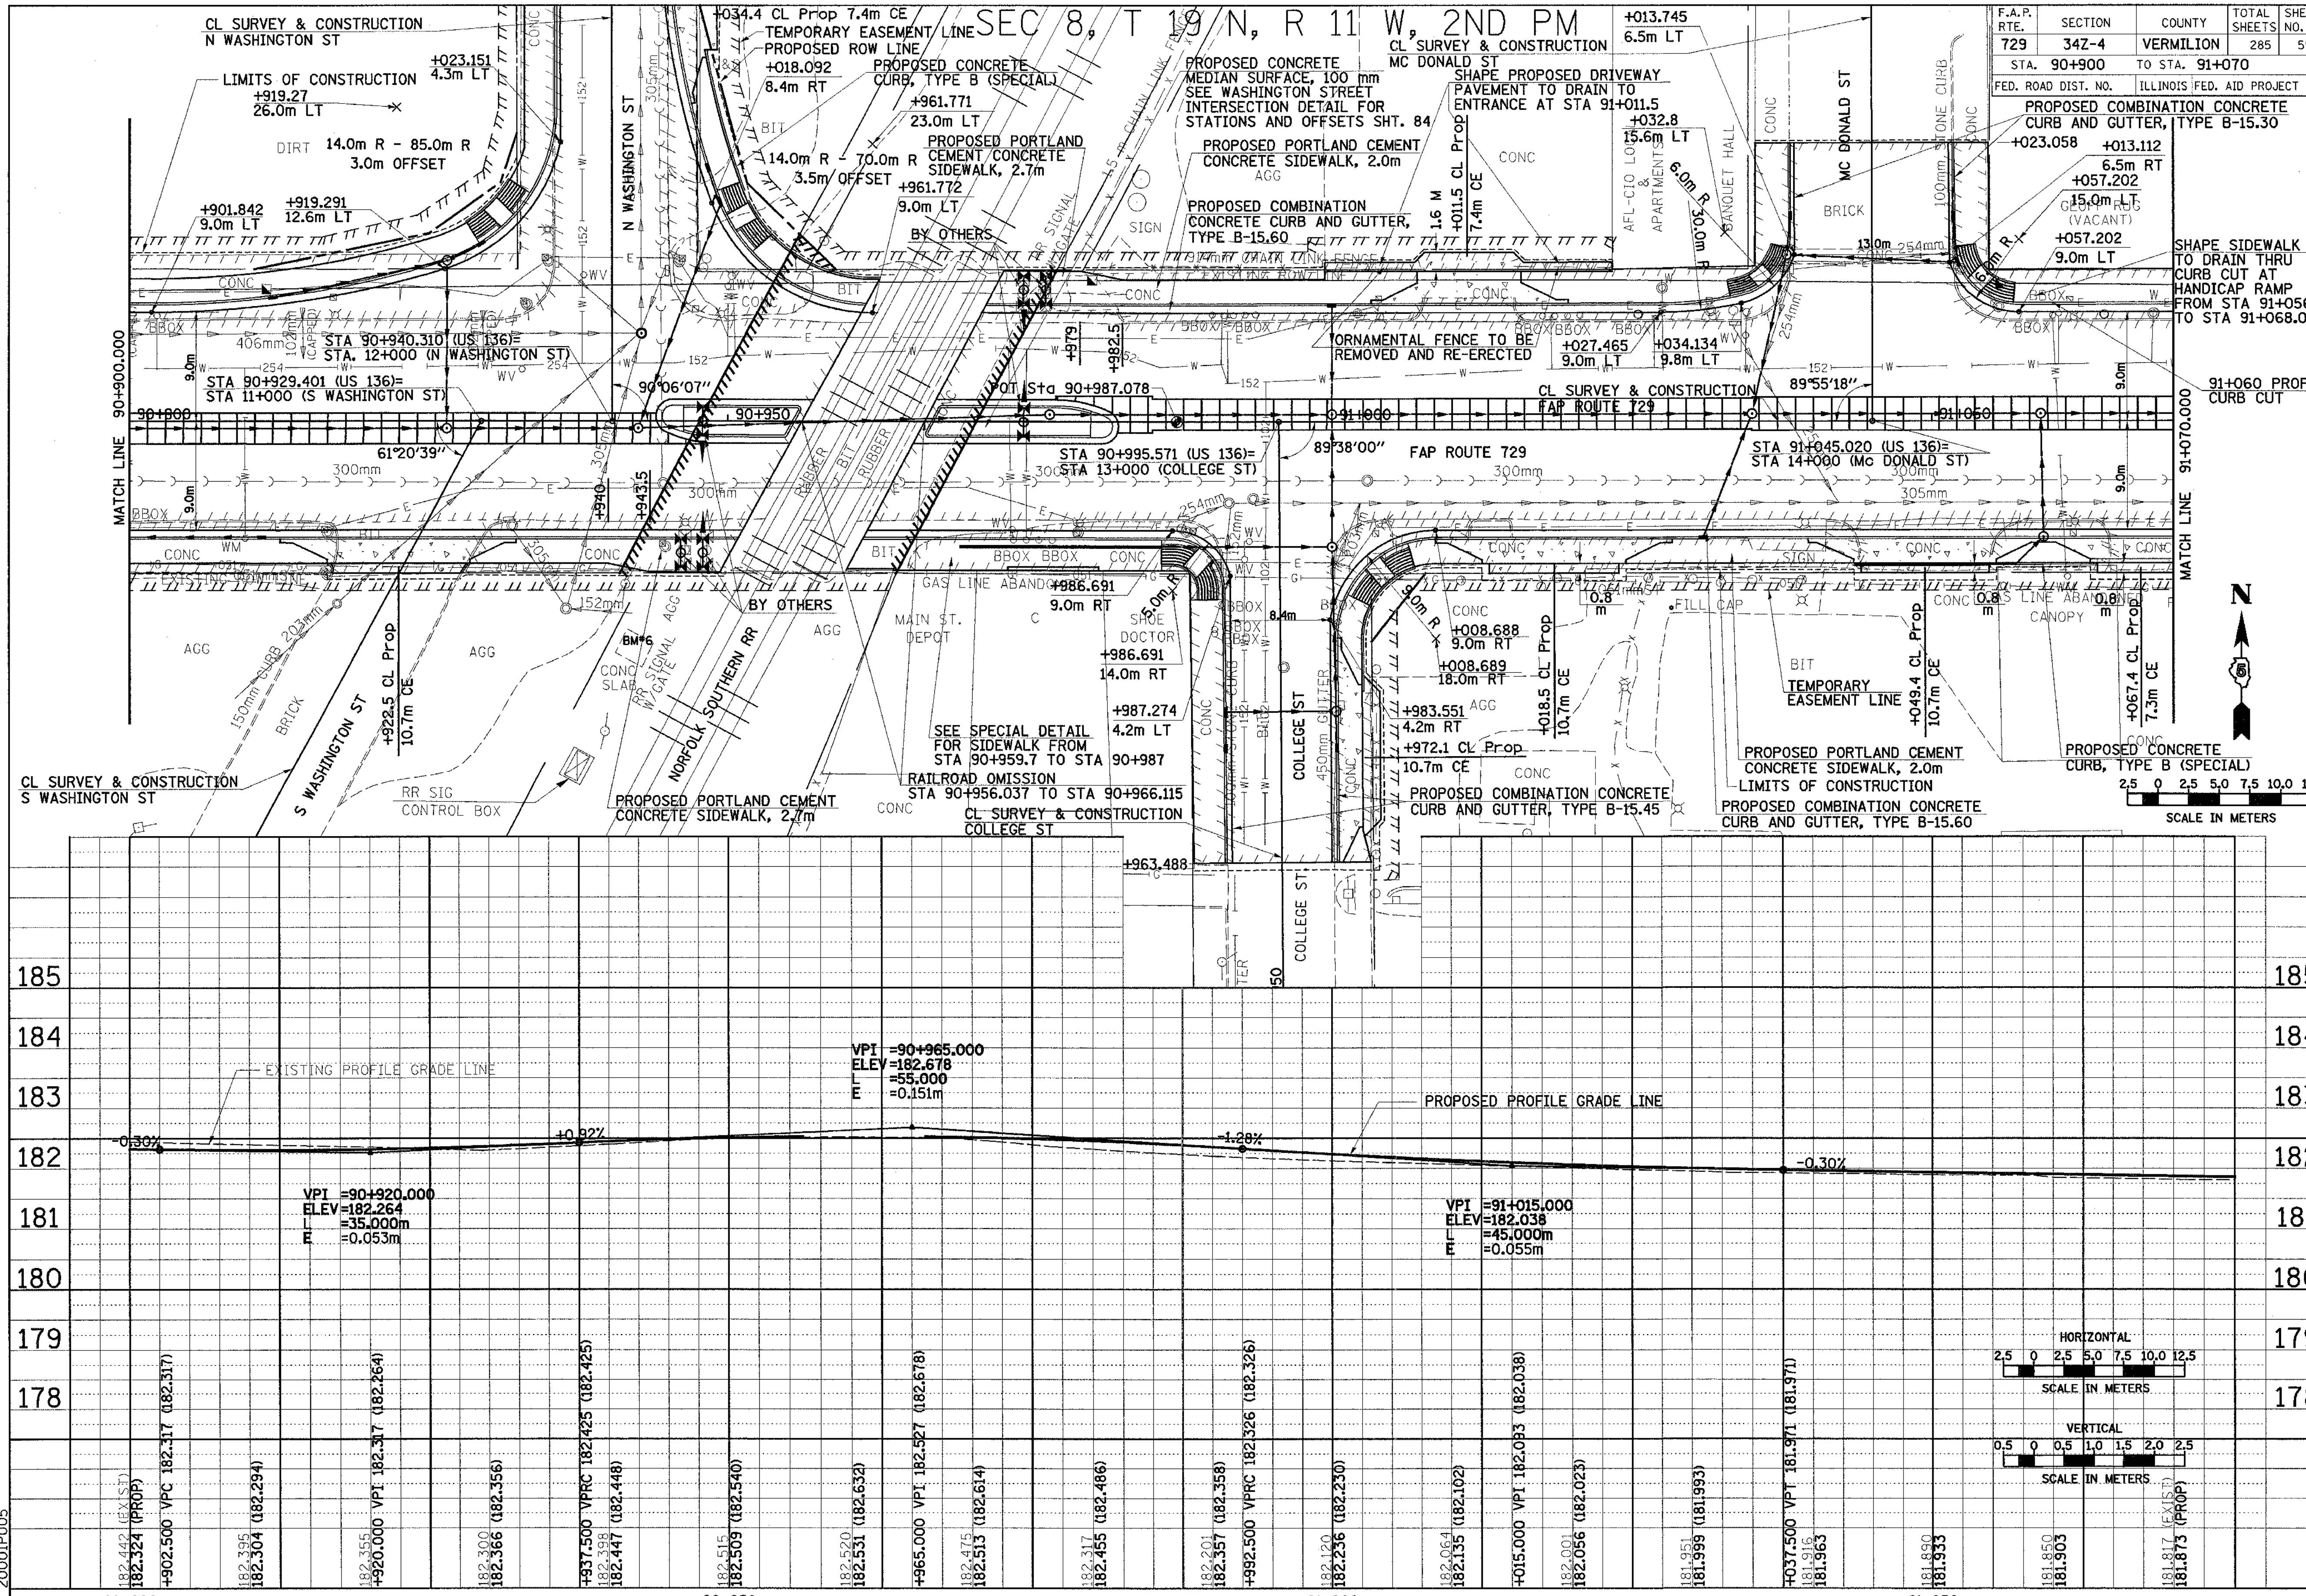

ROADWAY PLAN & PROFILE, FAP 729 (US136) STA 90+900 TO STA 91+070