CONTRACT NO. 90632

F.A.P. RTE.	SECTION	COUNTY	TOTAL SHEETS	SHEET NO.
729	34Z-4	VERMILION	285	63
STA. 91+595		TO STA. 91+700		
FED. ROAD DIST. NO.		ILLINOIS	FED. AID PROJECT	

SEC 9, T 19 N, R 11 W, 2ND PM

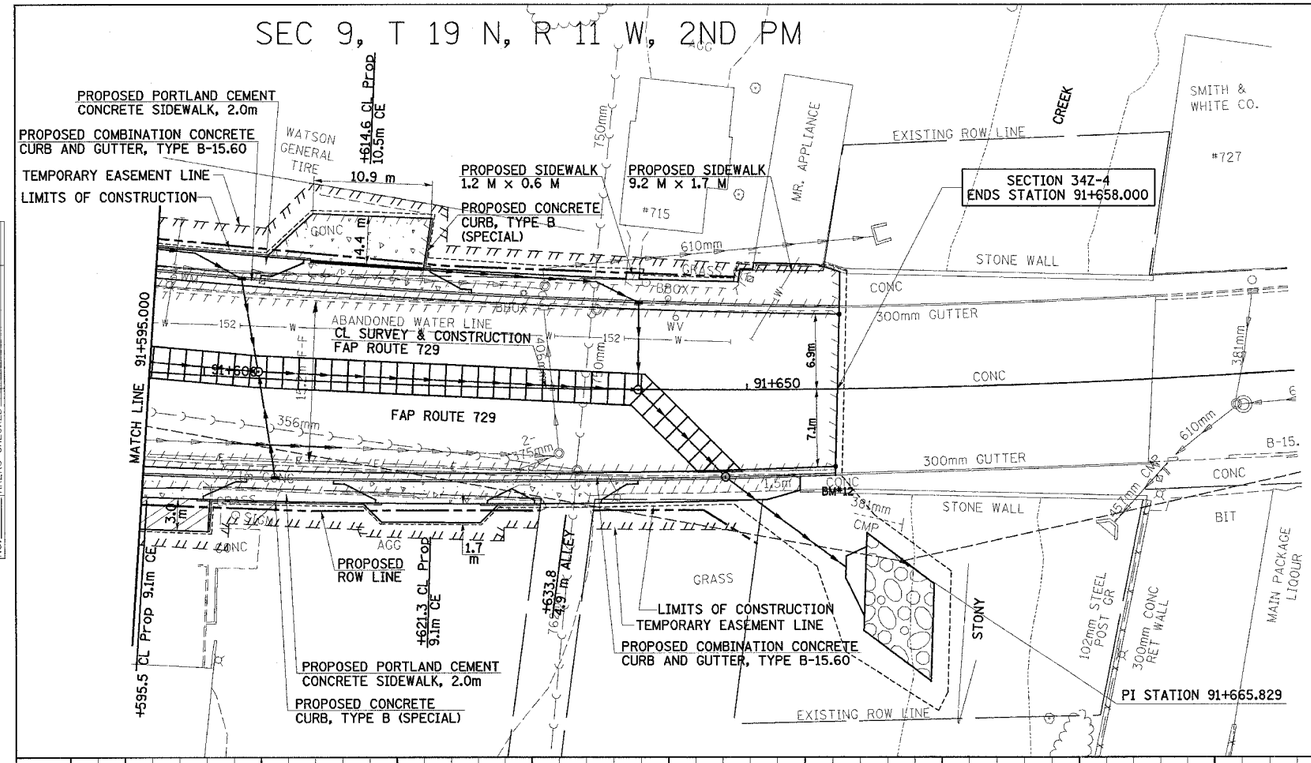

FINAL SURVEY	BY	DATE
SURVEYED		
PLOTTED		
NOTE BOOK		
TEMPLATE		
AREAS		
NO.	AREAS CHECKED	

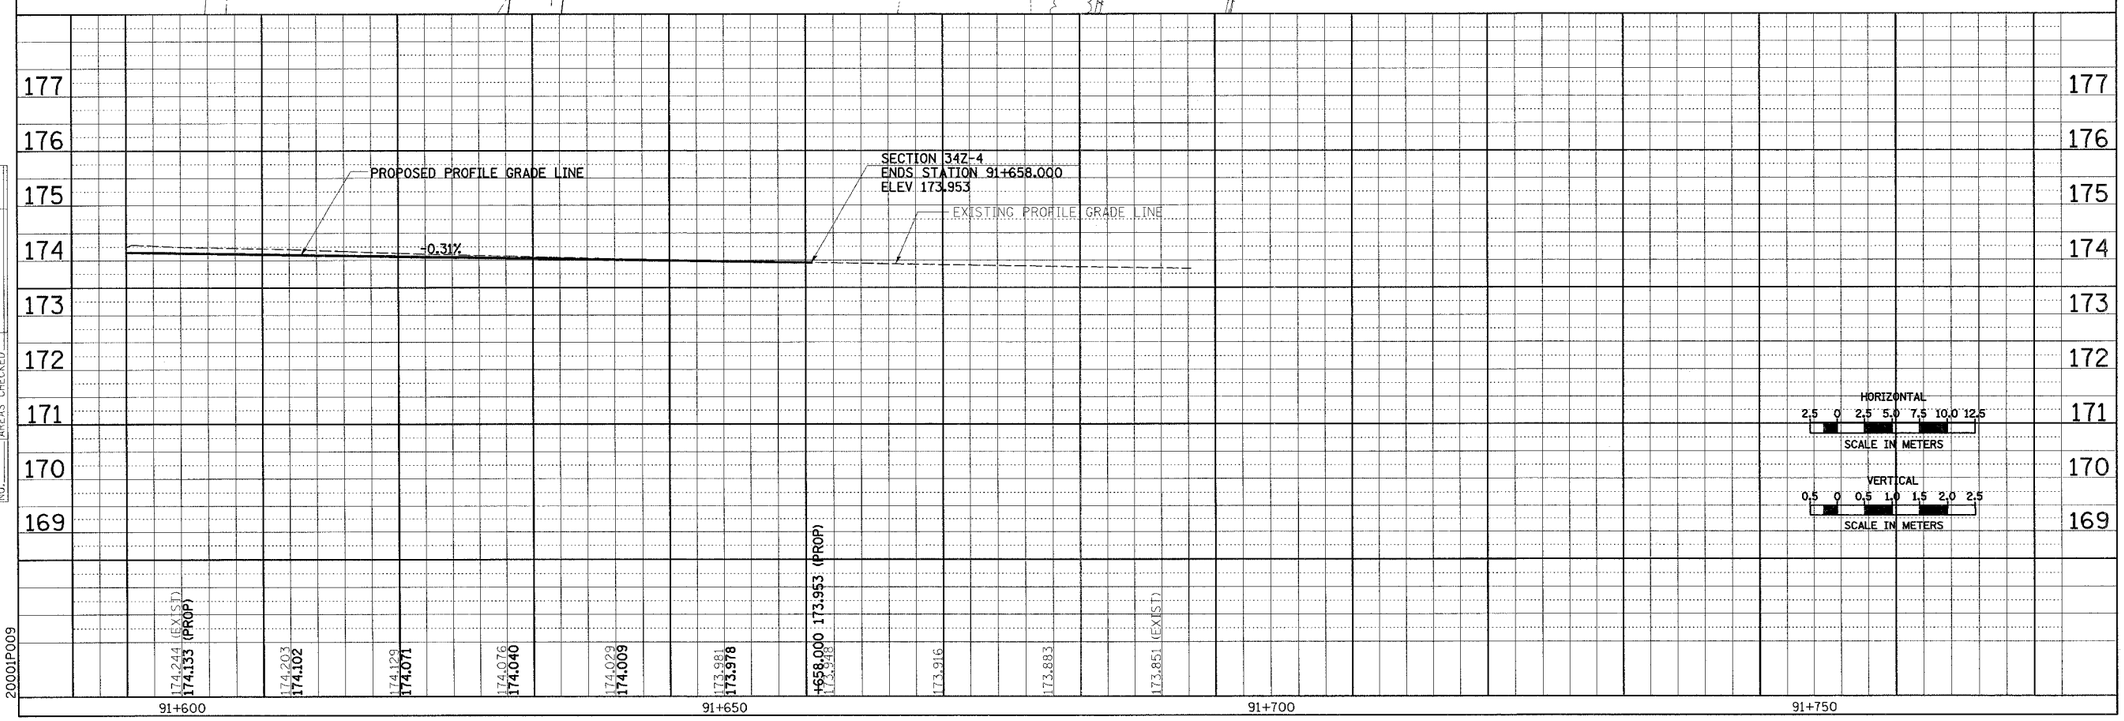

ORIGINAL SURVEY	BY	DATE
SURVEYED		
PLOTTED		
NOTE BOOK		
TEMPLATE		
AREAS		
NO.	AREAS CHECKED	

20001P009

ROADWAY PLAN & PROFILE, FAP 729 (US136) STA 91+595 TO STA 91+700