CONTRACT NO. 90632

F.A.P. RTE.	SECTION	COUNTY	TOTAL SHEETS	SHEET NO.
729	34Z-4	VERMILION	285	70
STA. 90+750		TO STA. 90+900		
FED. ROAD DIST. NO.		ILLINOIS	FED. AID PROJECT	

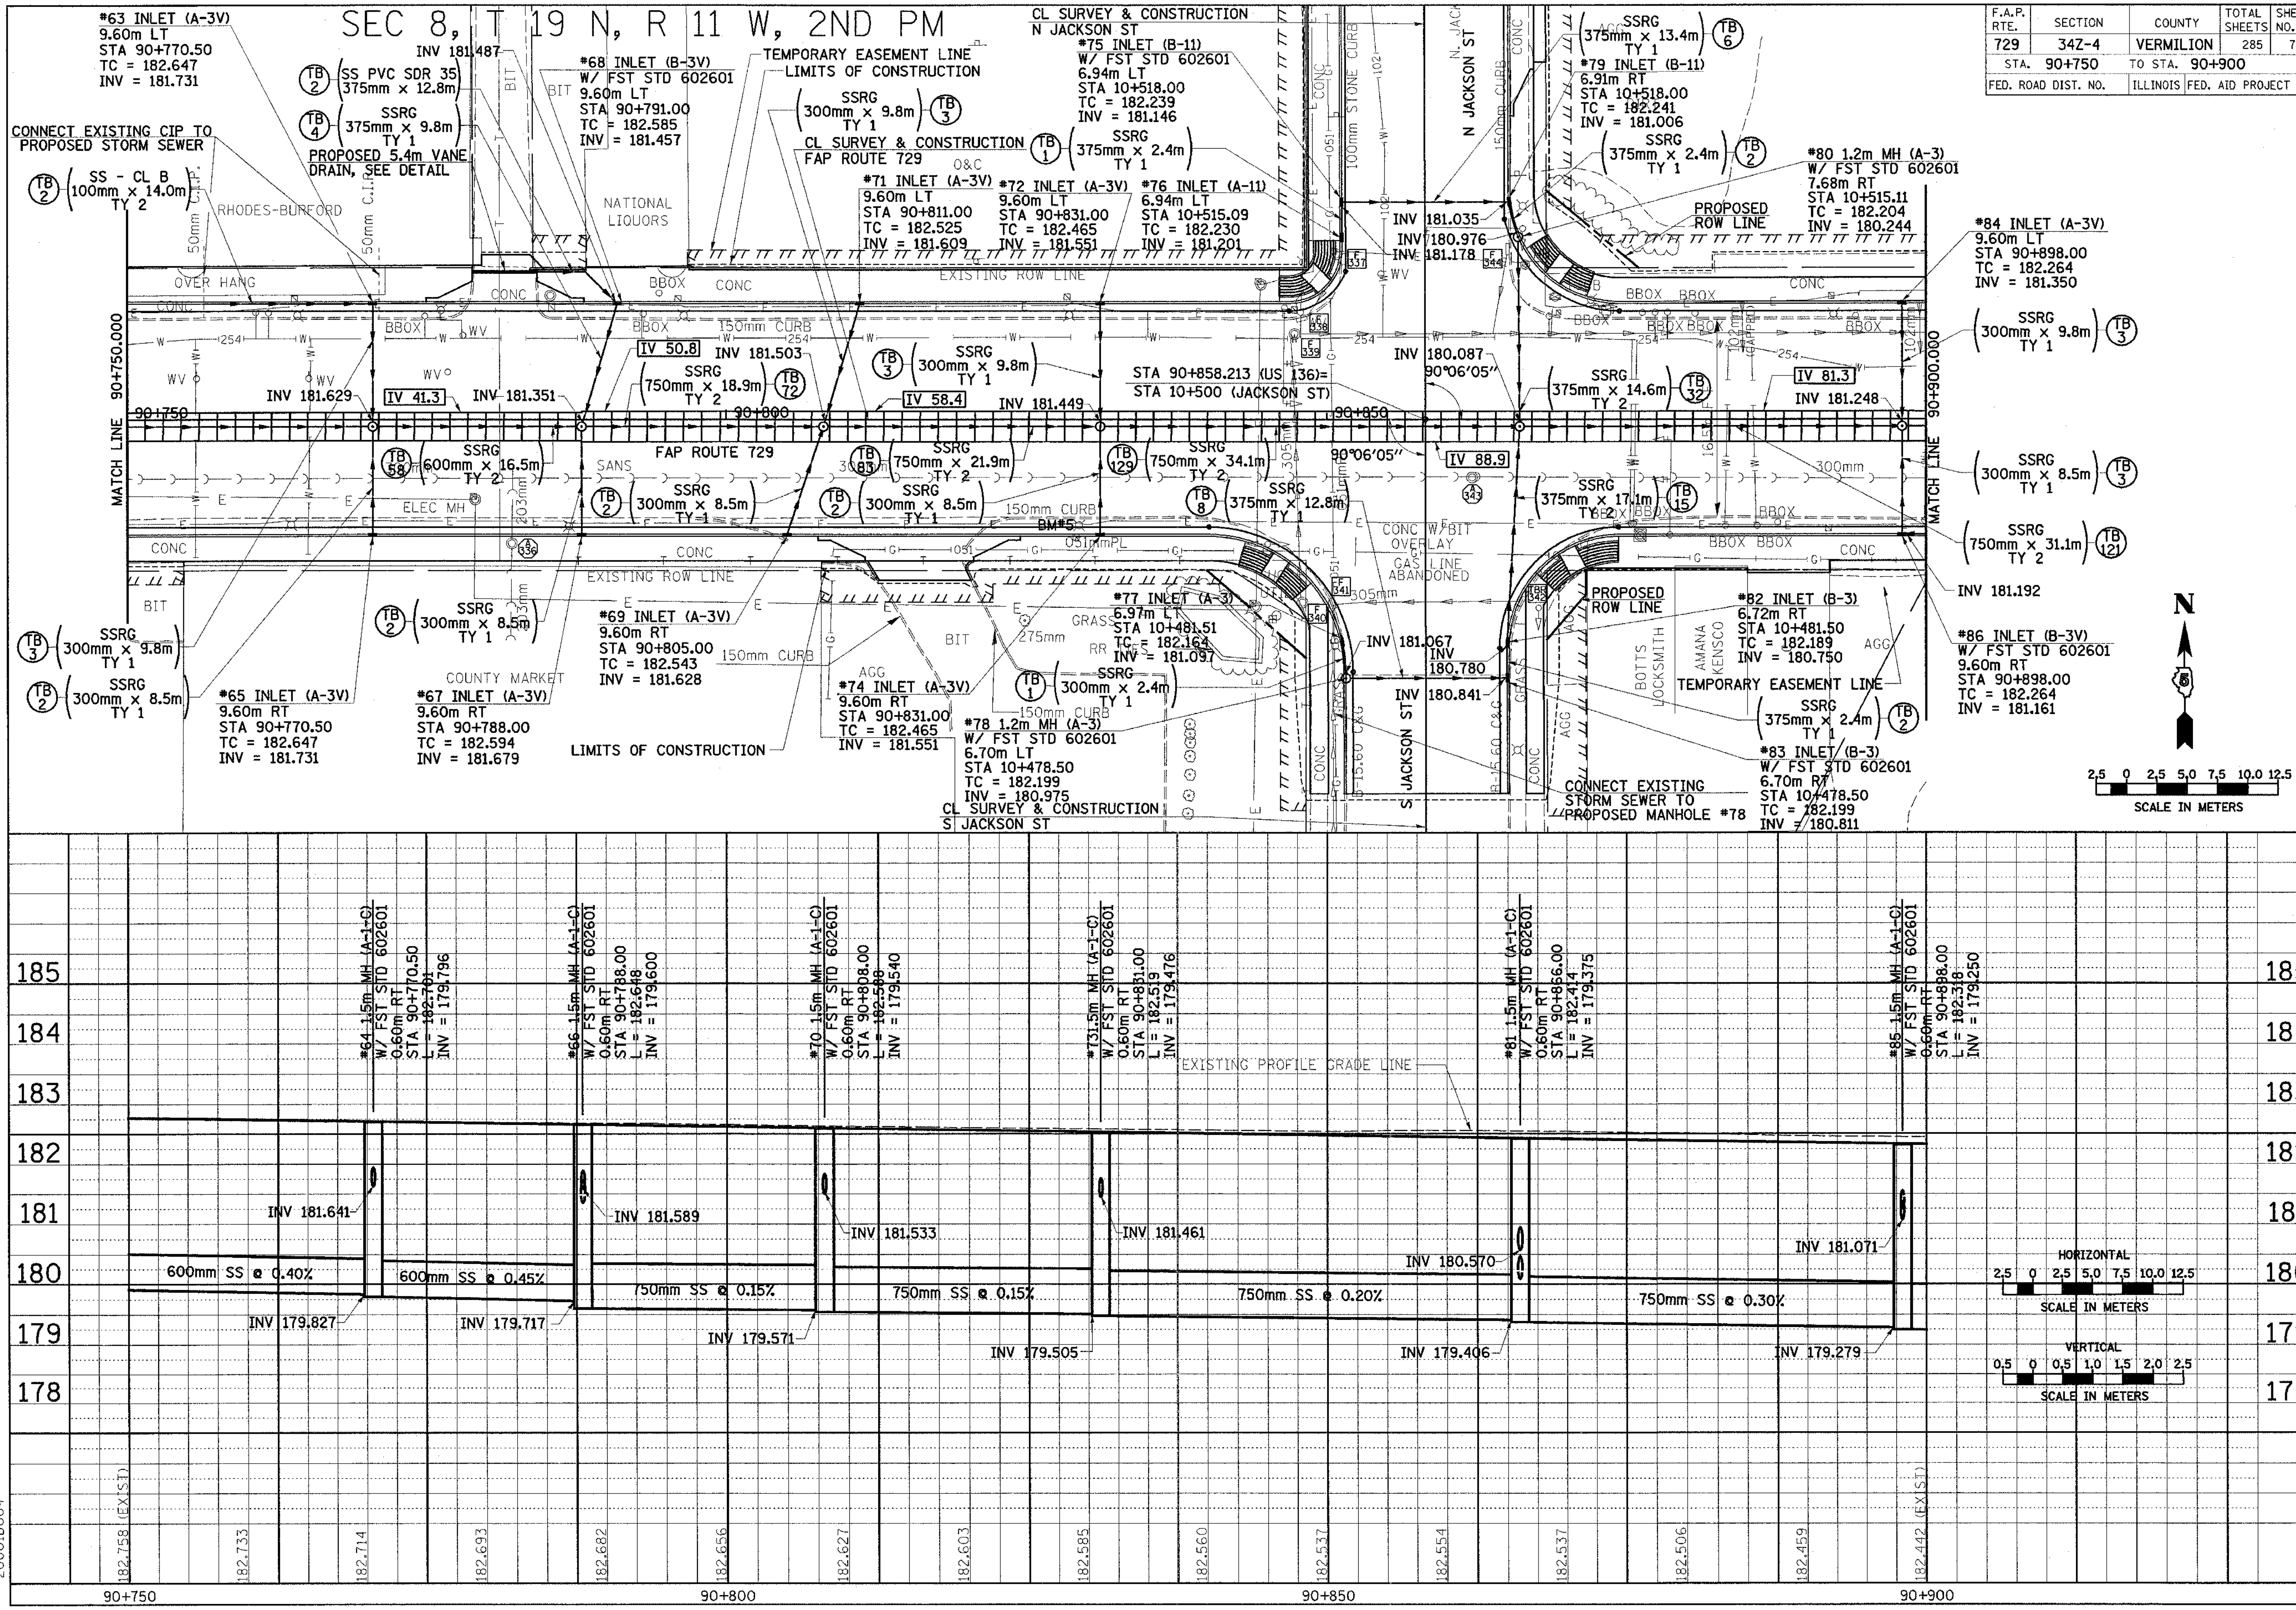

20001D004

FINAL SURVEY	SURVEYED	BY	DATE
NOTE BOOK	PLOTTED		
NO.	TEMPLATE AREAS		
	AREAS CHECKED		

ORIGINAL SURVEY	SURVEYED	BY	DATE
NOTE BOOK	PLOTTED		
NO.	TEMPLATE AREAS		
	AREAS CHECKED		

DRAINAGE PLAN & PROFILE, FAP 729 (US136) STA 90+750 TO STA 90+900