CONTRACT NO. 90632

F.A.P. RTE.	SECTION	COUNTY	TOTAL SHEETS	SHEET NO.
729	34Z-4	VERMILION	285	75
STA. 91+595		TO STA. 91+700		
FED. ROAD DIST. NO.		ILLINOIS	FED. AID PROJECT	

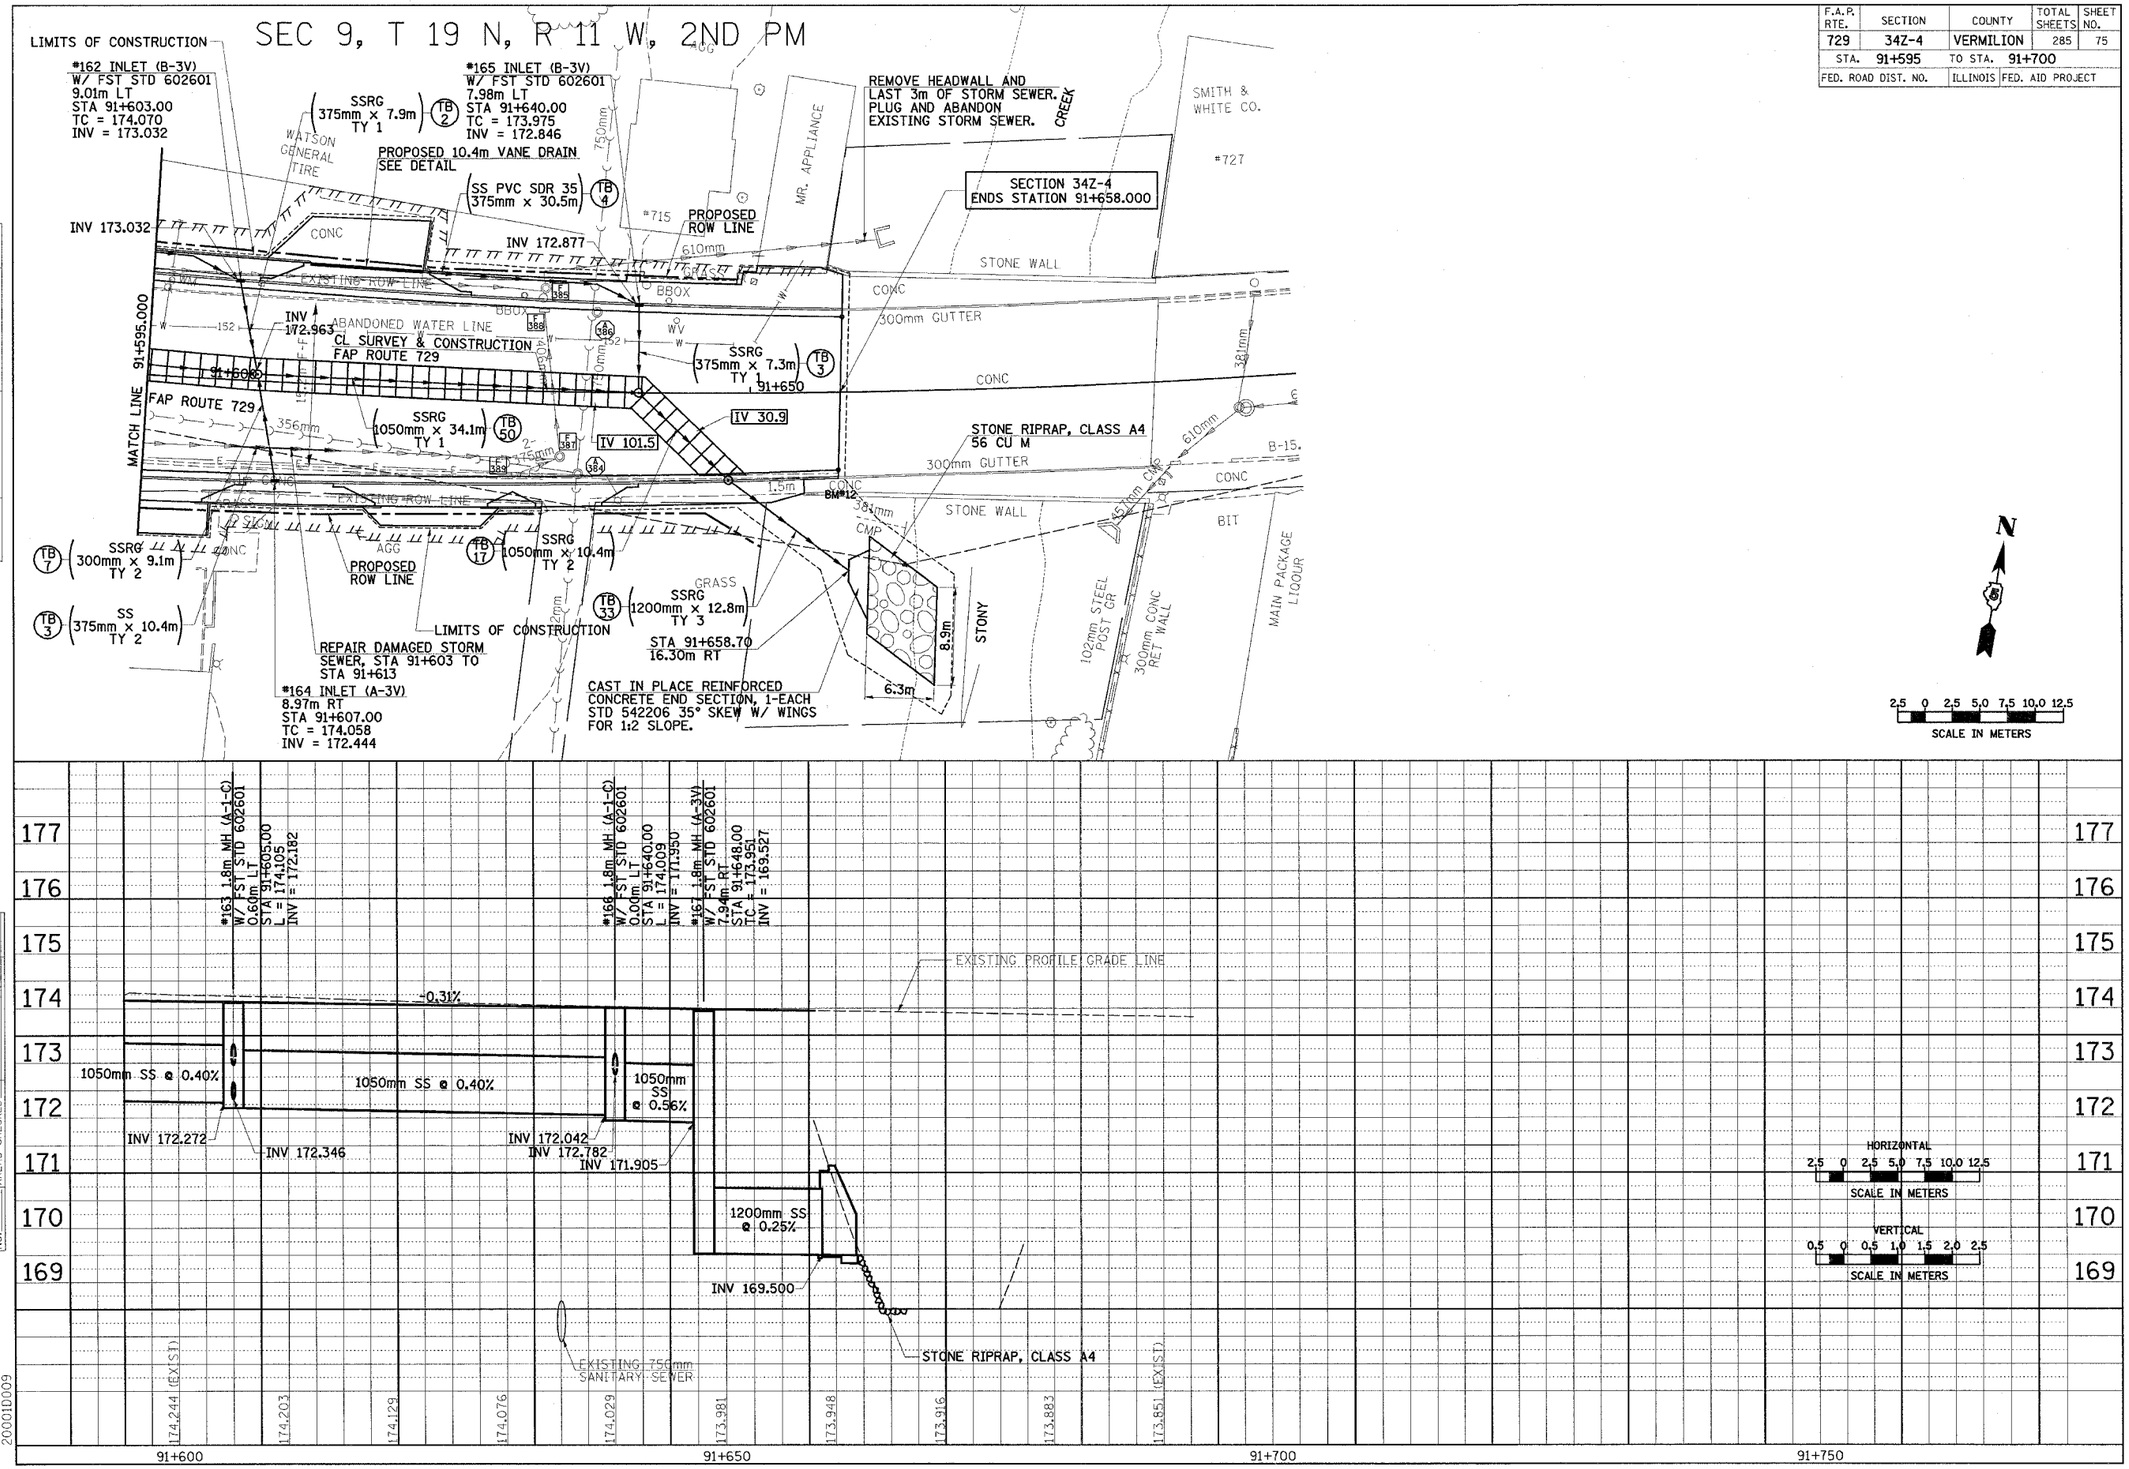

DRAINAGE PLAN & PROFILE, FAP 729 (US136) STA 91+595 TO STA 91+700

20001D009