F.A.P. RTE.	SECTION	COUNTY	TOTAL SHEETS	SHEET NO.
729	34Z-4	VERMILION	285	91
STA. 90+340		TO STA. 91+660		
FED. ROAD DIST. NO. _		ILLINOIS	FED. AID PROJECT	

Sheet 4 of 4

EPOXY PAVEMENT MARKING -- LETTERS AND SYMBOLS

STATION TO STATION		TYPE	COLOR	SQ. M
U.S. ROUTE 136				
91+390		ARROW	WHITE	1.65
91+452		ARROW	WHITE	1.65
91+508		ARROW	WHITE	0.82
91+522		ARROW	WHITE	0.82
91+535		ARROW	WHITE	0.82
91+566		ARROW	WHITE	0.82
91+580		ARROW	WHITE	0.82
			SUBTOTAL	8
NORTH BUCHANAN				
20+021		ARROW	WHITE	0.823
			SUBTOTAL	1
			SHEET TOTAL	9

NOTE:

1. SEE SHEET 1 FOR PAVEMENT MARKING LEGEND

RAISED REFLECTIVE PAVEMENT MARKERS

STATION TO STATION		COLOR	EACH
U.S. ROUTE 136			
91+340	91+657	TWO-WAY AMBER	48
91+340	91+657	ONE-WAY CRYSTAL	29
		SUBTOTAL	77
NORTH BUCHANAN STREET			
20+018	20+038	TWO-WAY AMBER	6
20+018	20+038	ONE-WAY CRYSTAL	3
		SUBTOTAL	9
		SHEET TOTAL	86

EPOXY PAVEMENT MARKING - LINE, 300mm

STATION TO STATION		COLOR	EACH
YELLOW			
SOUTH BUCHANAN STREET			
20+956	20+987	SOLID	4
		SUBTOTAL	4
YELLOW			
NORTH BUCHANAN STREET			
20+038	20+101	SOLID	13
		SUBTOTAL	13
		SHEET TOTAL	17

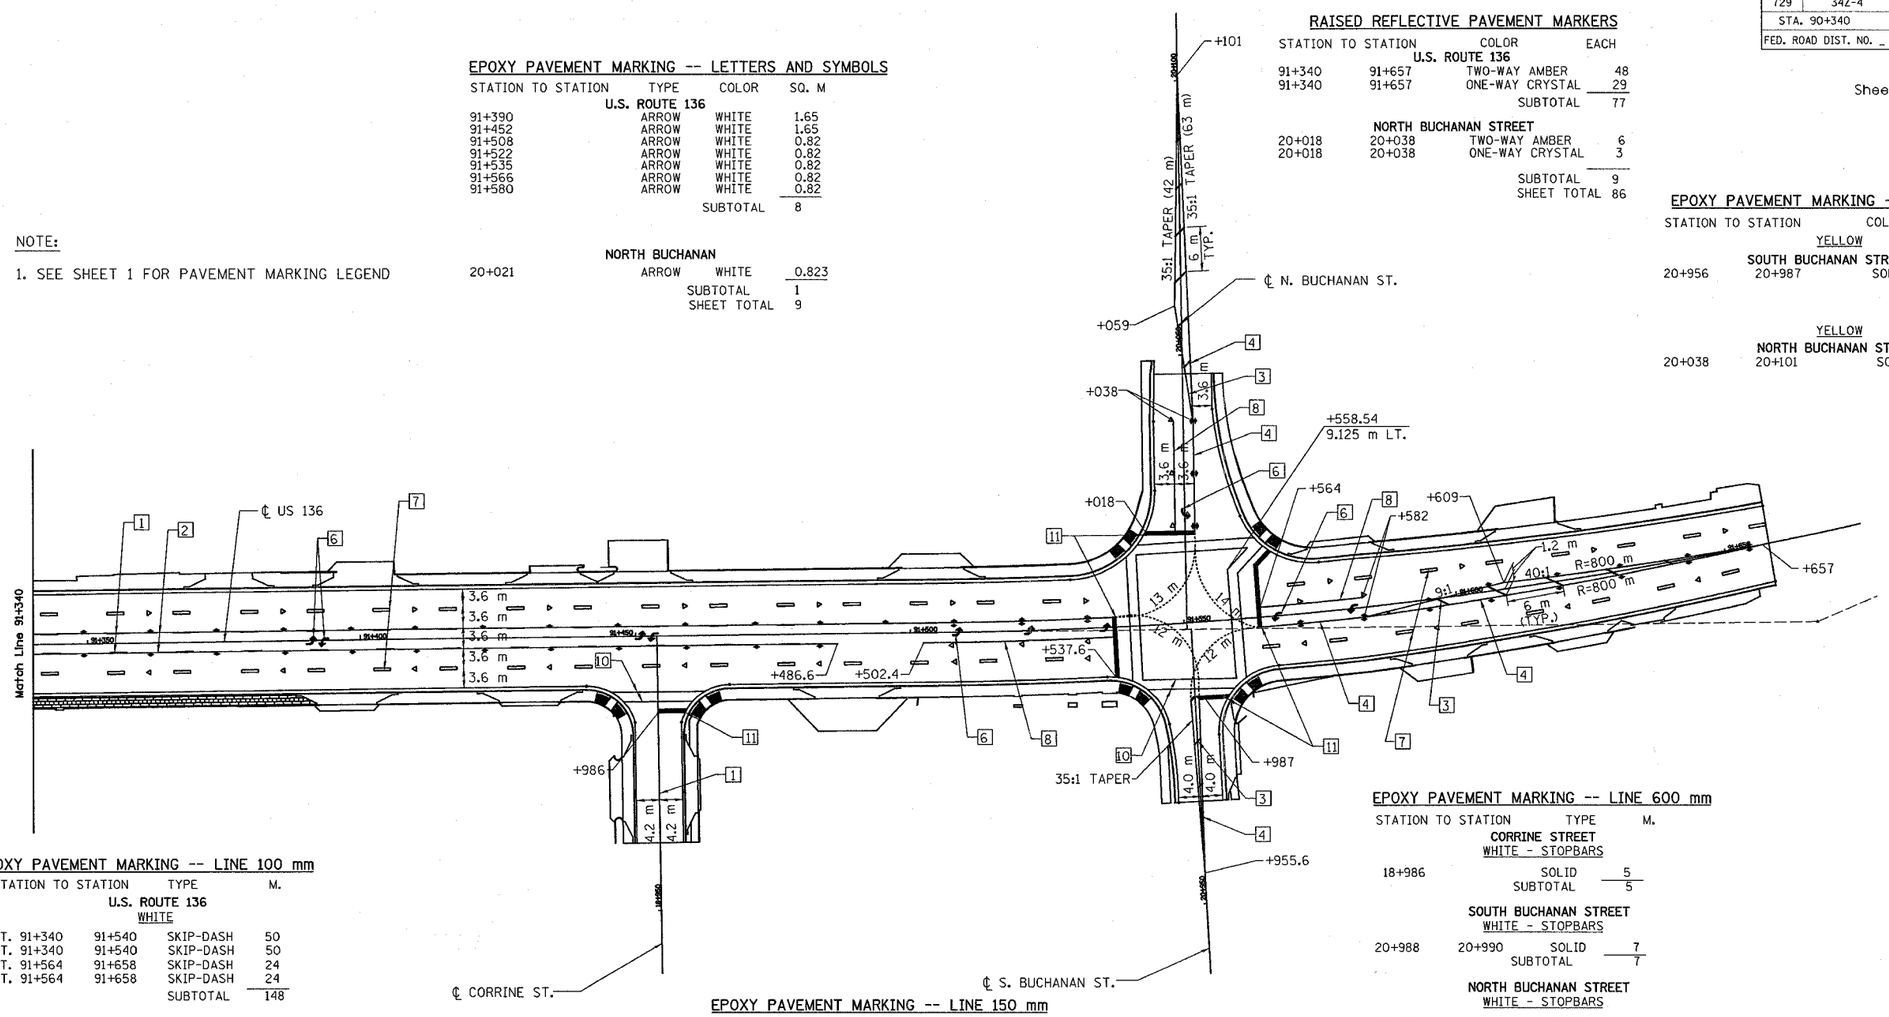

EPOXY PAVEMENT MARKING -- LINE 100 mm

STATION TO STATION		TYPE	M.
U.S. ROUTE 136			
WHITE			
LT. 91+340	91+540	SKIP-DASH	50
RT. 91+340	91+540	SKIP-DASH	50
LT. 91+564	91+658	SKIP-DASH	24
RT. 91+564	91+658	SKIP-DASH	24
		SUBTOTAL	148
WHITE			
RT. 91+502	91+537	SOLID	35
LT. 91+564	91+582	SOLID	18
		SUBTOTAL	53
YELLOW			
LT. 91+340	91+537	SOLID	198
RT. 91+340	91+487	SOLID	147
LT. 91+340	91+487	SOLID	147
RT. 91+340	91+487	SOLID	147
LT. 91+487	91+538	SOLID	102
RT. 91+564	91+582	SOLID	36
LT. 91+582	91+657	SOLID	298
		SUBTOTAL	1075
YELLOW			
LT. 91+340	91+487	SKIP-DASH	37
RT. 91+340	91+487	SKIP-DASH	37
		SUBTOTAL	74
CORRINE STREET			
YELLOW			
18+962	18+986	SKIP-DASH	6
		SUBTOTAL	6
SOUTH BUCHANAN STREET			
YELLOW			
LT. 20+956	20+987	SOLID	66
		SUBTOTAL	66
NORTH BUCHANAN STREET			
WHITE			
LT. 20+018	20+038	SOLID	20
		SUBTOTAL	20
YELLOW			
RT. 20+018	20+038	SOLID	40
20+038	20+101	SOLID	253
		SUBTOTAL	293
		SHEET TOTAL	1735

EPOXY PAVEMENT MARKING -- LINE 150 mm

STATION TO STATION		TYPE	M.
CORRINE STREET			
WHITE - CROSSWALKS			
18+988	18+990	SOLID	30
		SUBTOTAL	30
SOUTH BUCHANAN STREET			
WHITE - CROSSWALKS			
20+988	20+990	SOLID	33
		SUBTOTAL	33
NORTH BUCHANAN STREET			
WHITE - CROSSWALKS			
20+013	20+015	SOLID	42
		SUBTOTAL	42
U.S. ROUTE 136			
WHITE - CROSSWALKS			
91+540	91+542	SOLID	46
91+558	91+560	SOLID	51
		SUBTOTAL	97
		SHEET TOTAL	202

EPOXY PAVEMENT MARKING -- LINE 600 mm

STATION TO STATION		TYPE	M.
CORRINE STREET			
WHITE - STOPBARS			
18+986		SOLID	5
		SUBTOTAL	5
SOUTH BUCHANAN STREET			
WHITE - STOPBARS			
20+988	20+990	SOLID	7
		SUBTOTAL	7
NORTH BUCHANAN STREET			
WHITE - STOPBARS			
20+018		SOLID	9
		SUBTOTAL	9
U.S. ROUTE 136			
WHITE - STOPBARS			
91+537		SOLID	11
91+563		SOLID	15
		SUBTOTAL	26
		SHEET TOTAL	47

N

0 5 10 15 20 25

1m : 500m

REVISIONS	
NAME	DATE

ILLINOIS DEPARTMENT OF TRANSPORTATION

PAVEMENT MARKINGS U.S. ROUTE 136

SCALE 1:500 DRAWN BY FML

DATE 5/03 CHECKED BY IYL

LIN ENGINEERING, LTD.