| F.A.P. RTE. | SECTION | COUNTY | TOTAL SHEETS | SHEET NO. |
|---|---|---|---|---|
| 729 | 34Z-4 | VERMILION | 285 | 140 |
| STA. 90+309.119 | | TO STA. 90+315.000 | | |
| FED. ROAD DIST. NO. | | ILLINOIS | FED. AID PROJECT | |

CONTRACT NO. 90632

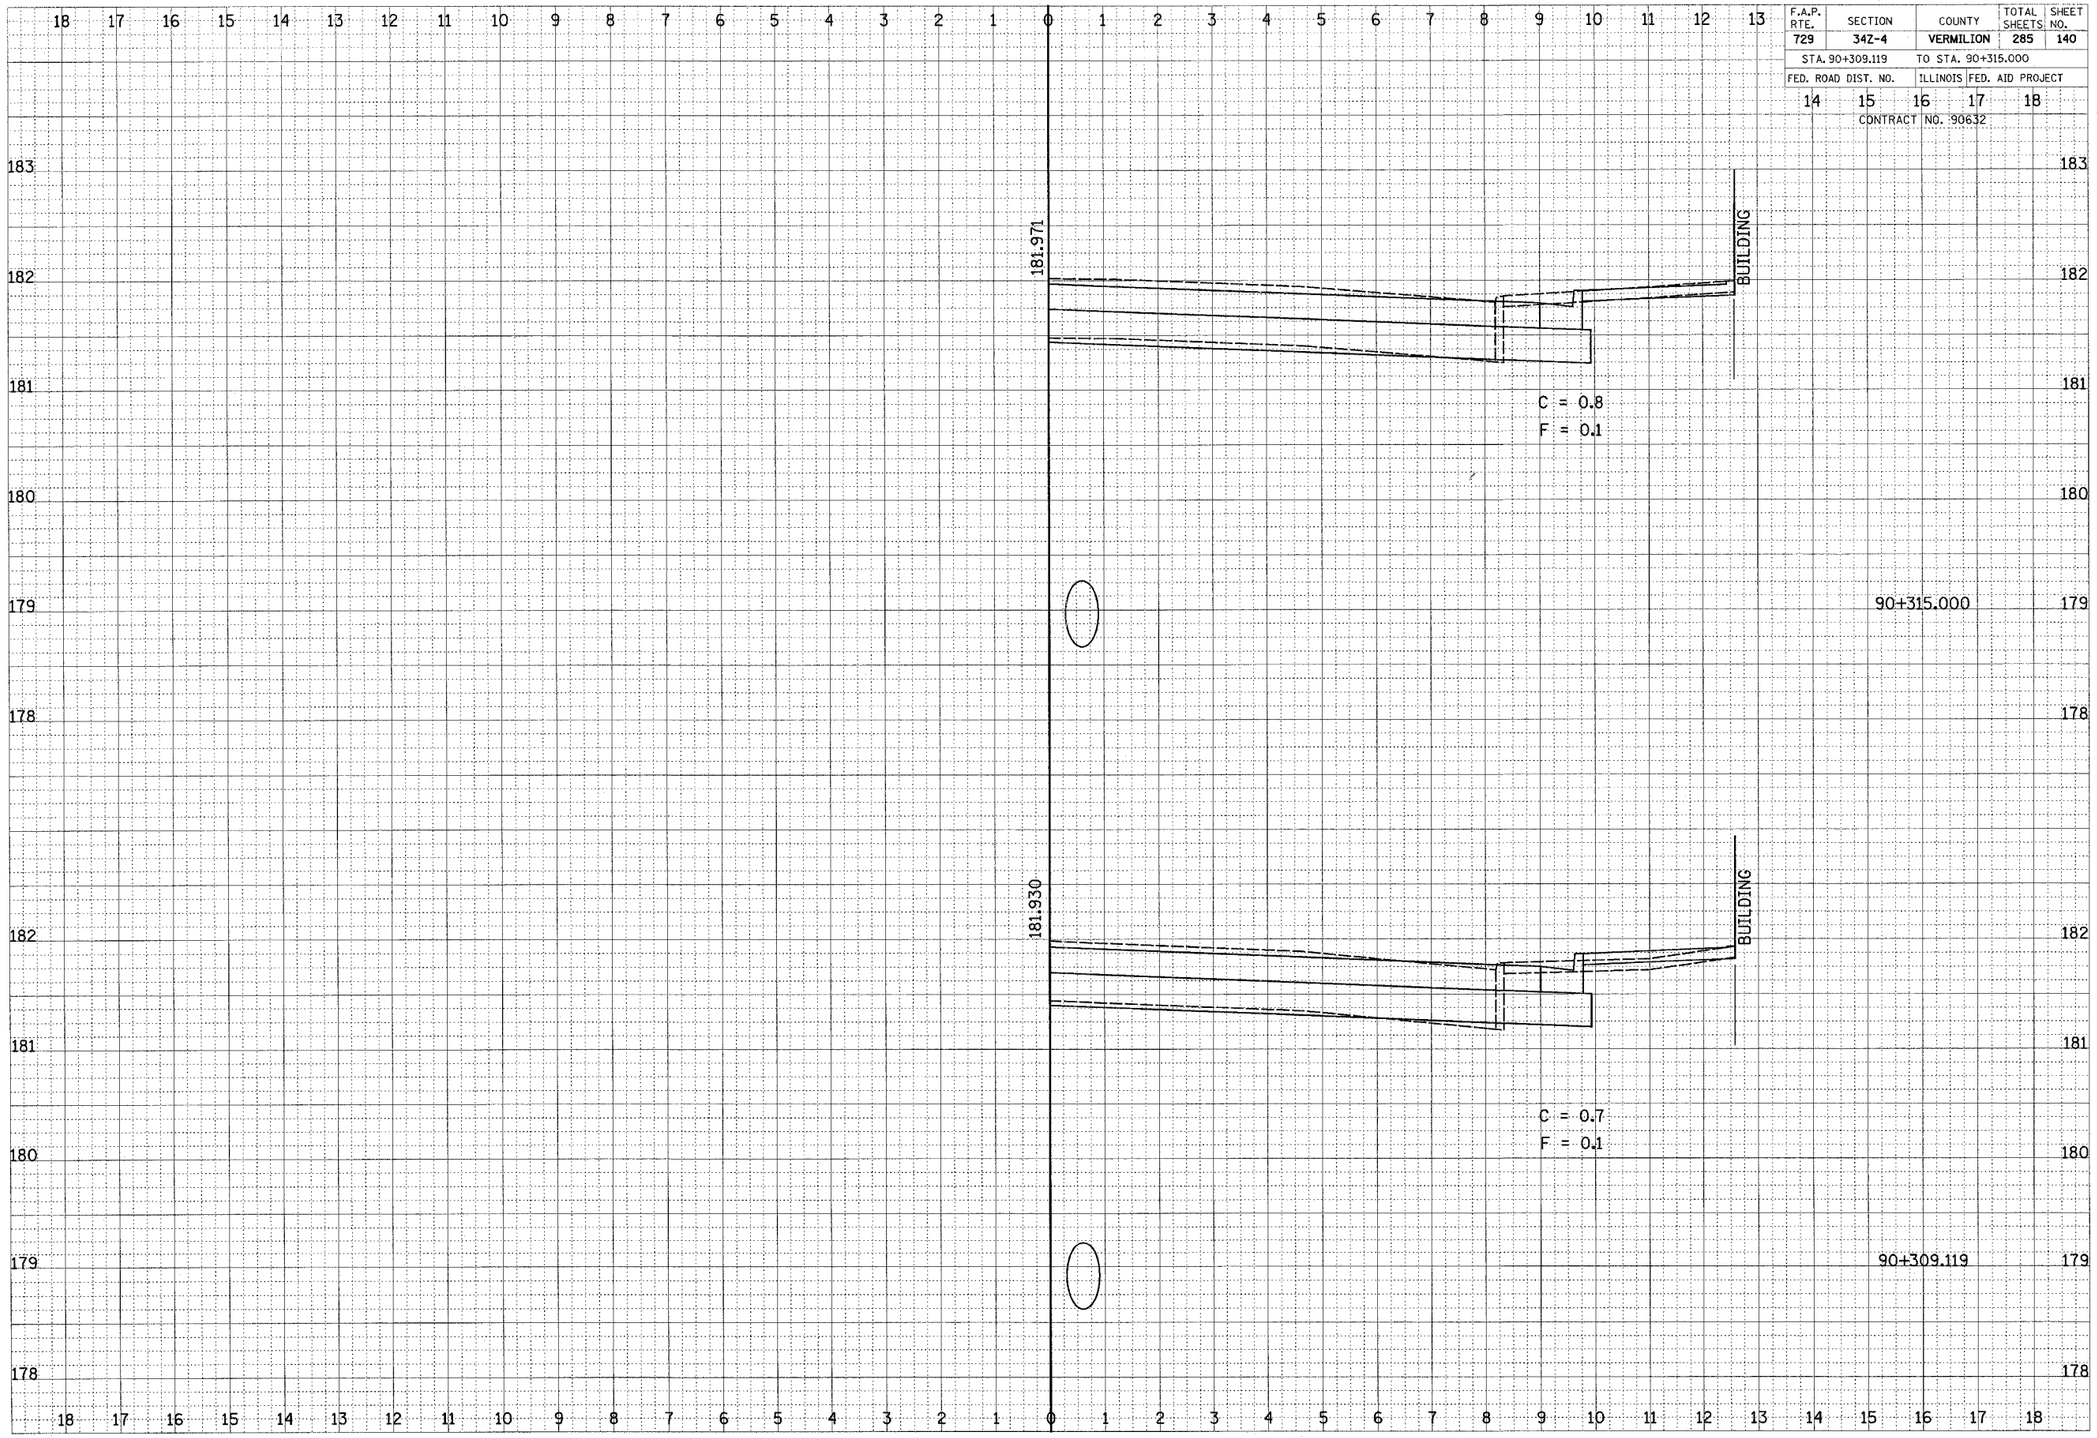


FINAL SURVEY NOTE BOOK | SURVEYED | PLOTTED | TEMPLATE | AREAS CHECKED | BY | DATE | NO.

ORIGINAL SURVEY NOTE BOOK | SURVEYED | PLOTTED | TEMPLATE | AREAS CHECKED | BY | DATE | NO.

CROSS SECTIONS, FAP 729 (US 136)