F.A.P. RTE.	SECTION	COUNTY	TOTAL SHEETS	SHEET NO.
729	34Z-4	VERMILION	285	155
STA. 90+510.000		TO STA. 90+520.000		
FED. ROAD DIST. NO.		ILLINOIS	FED. AID PROJECT	

CONTRACT NO. 90632

FINAL SURVEY NOTE BOOK	SURVEYED BY PLOTTED TEMPLATE AREAS AREAS CHECKED	BY	DATE
NO.			

ORIGINAL SURVEY NOTE BOOK NO.	SURVEYED BY PLOTTED TEMPLATE AREAS AREAS CHECKED	BY	DATE

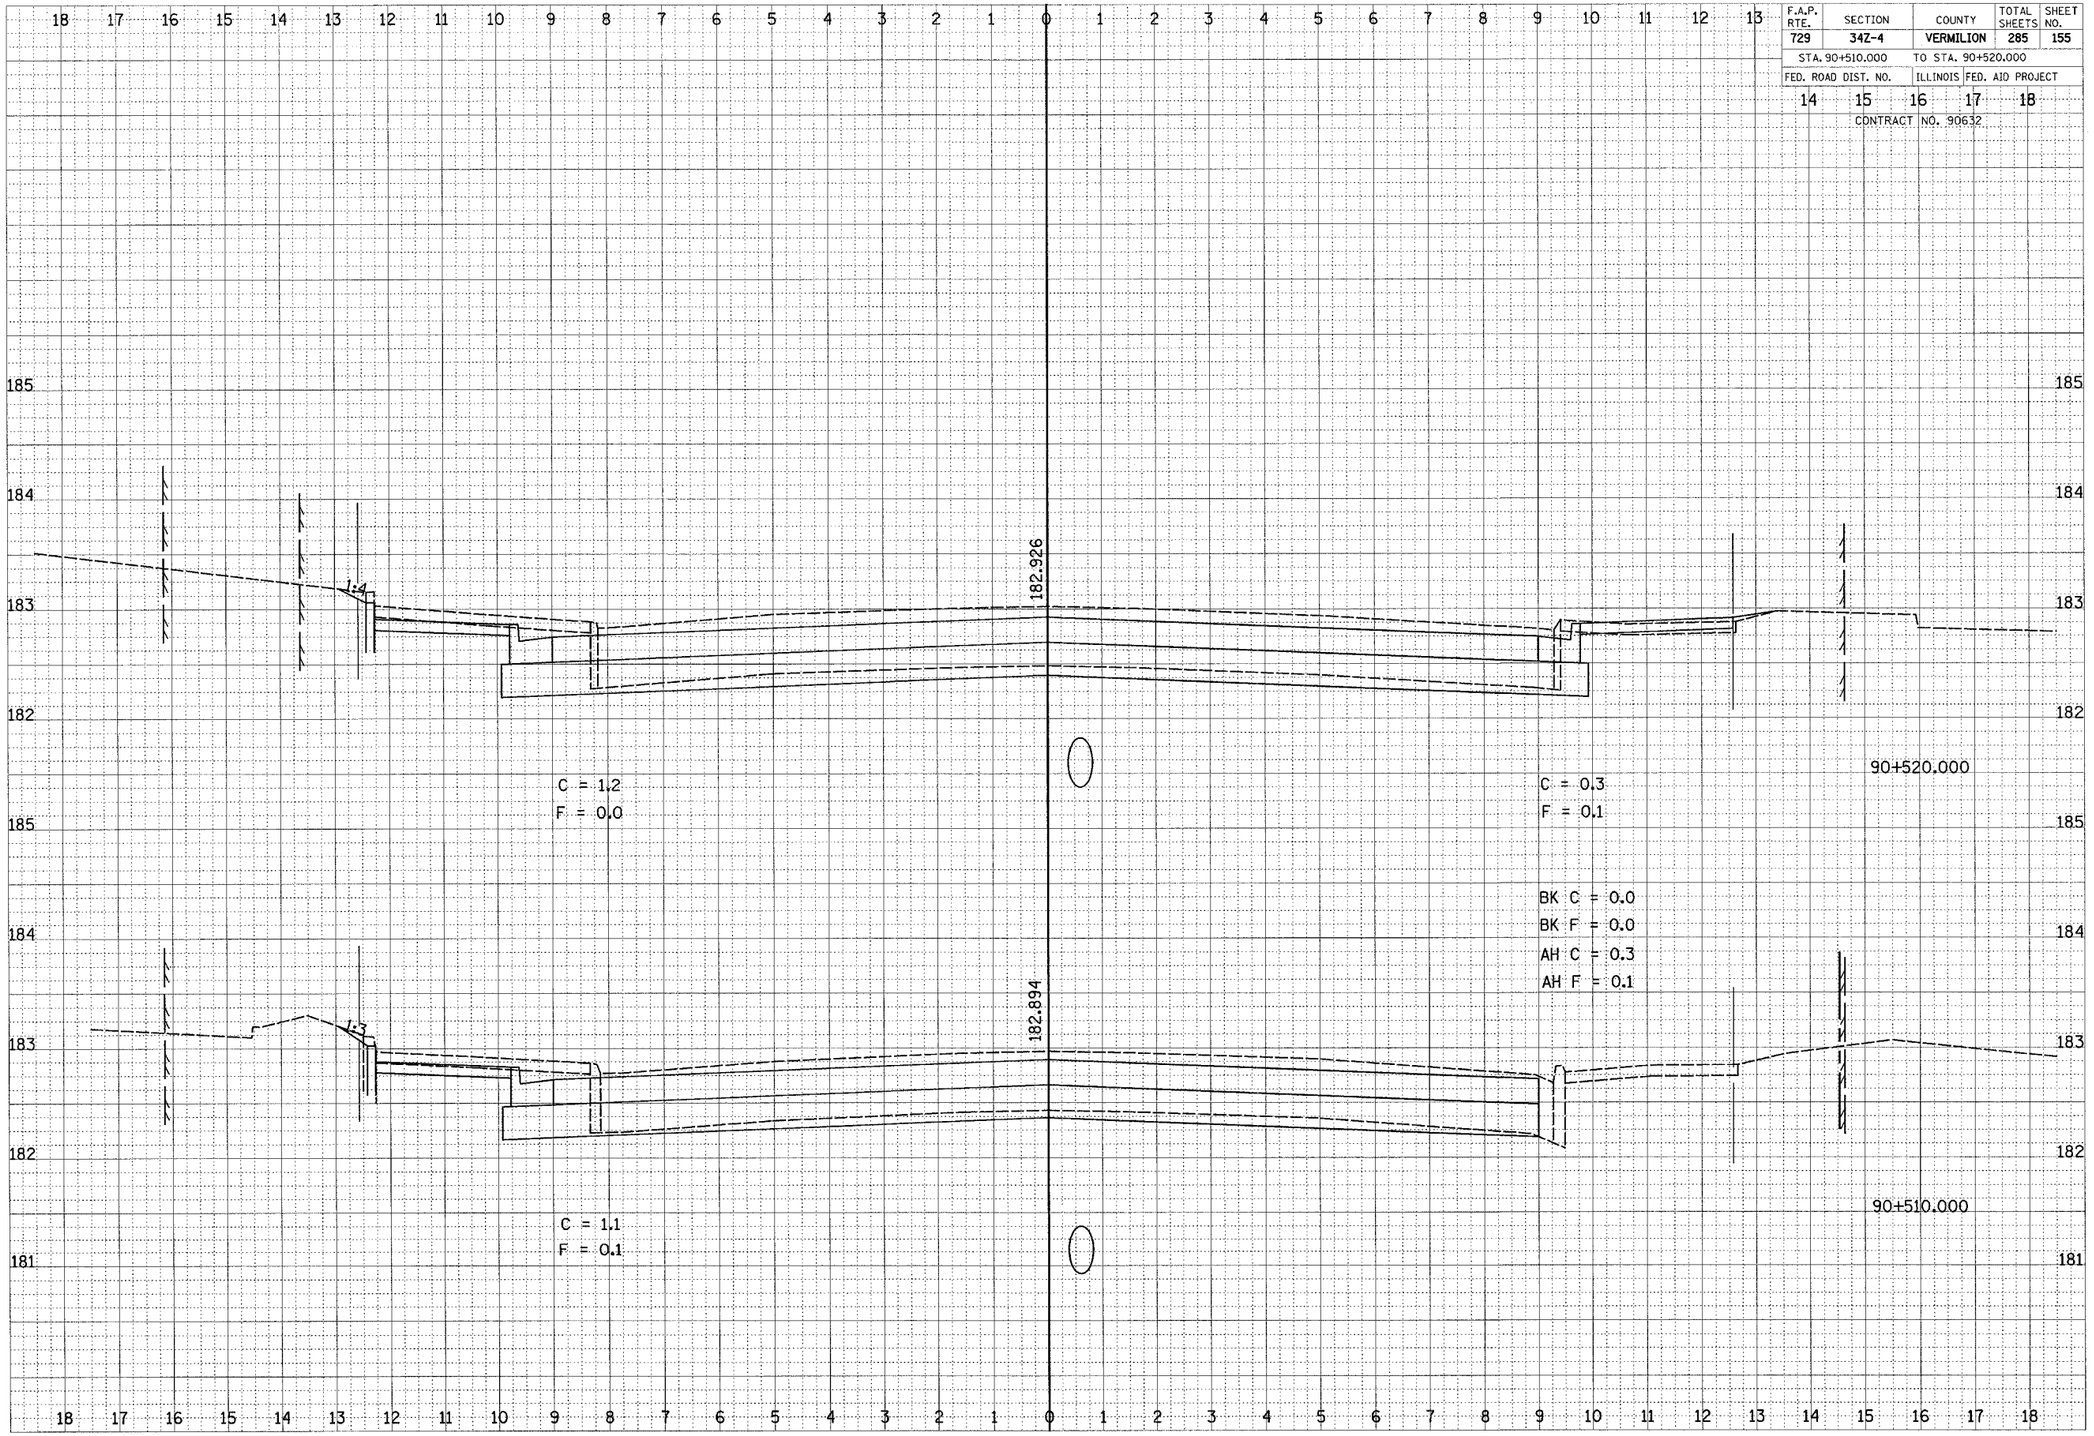

CROSS SECTIONS, FAP 729 (US 136)