F.A.P. RTE.	SECTION	COUNTY	TOTAL SHEETS	SHEET NO.
729	34Z-4	VERMILION	285	163

STA. 90+680.000 TO STA. 90+684.550

FED. ROAD DIST. NO. | ILLINOIS | FED. AID PROJECT

CONTRACT NO. 90632

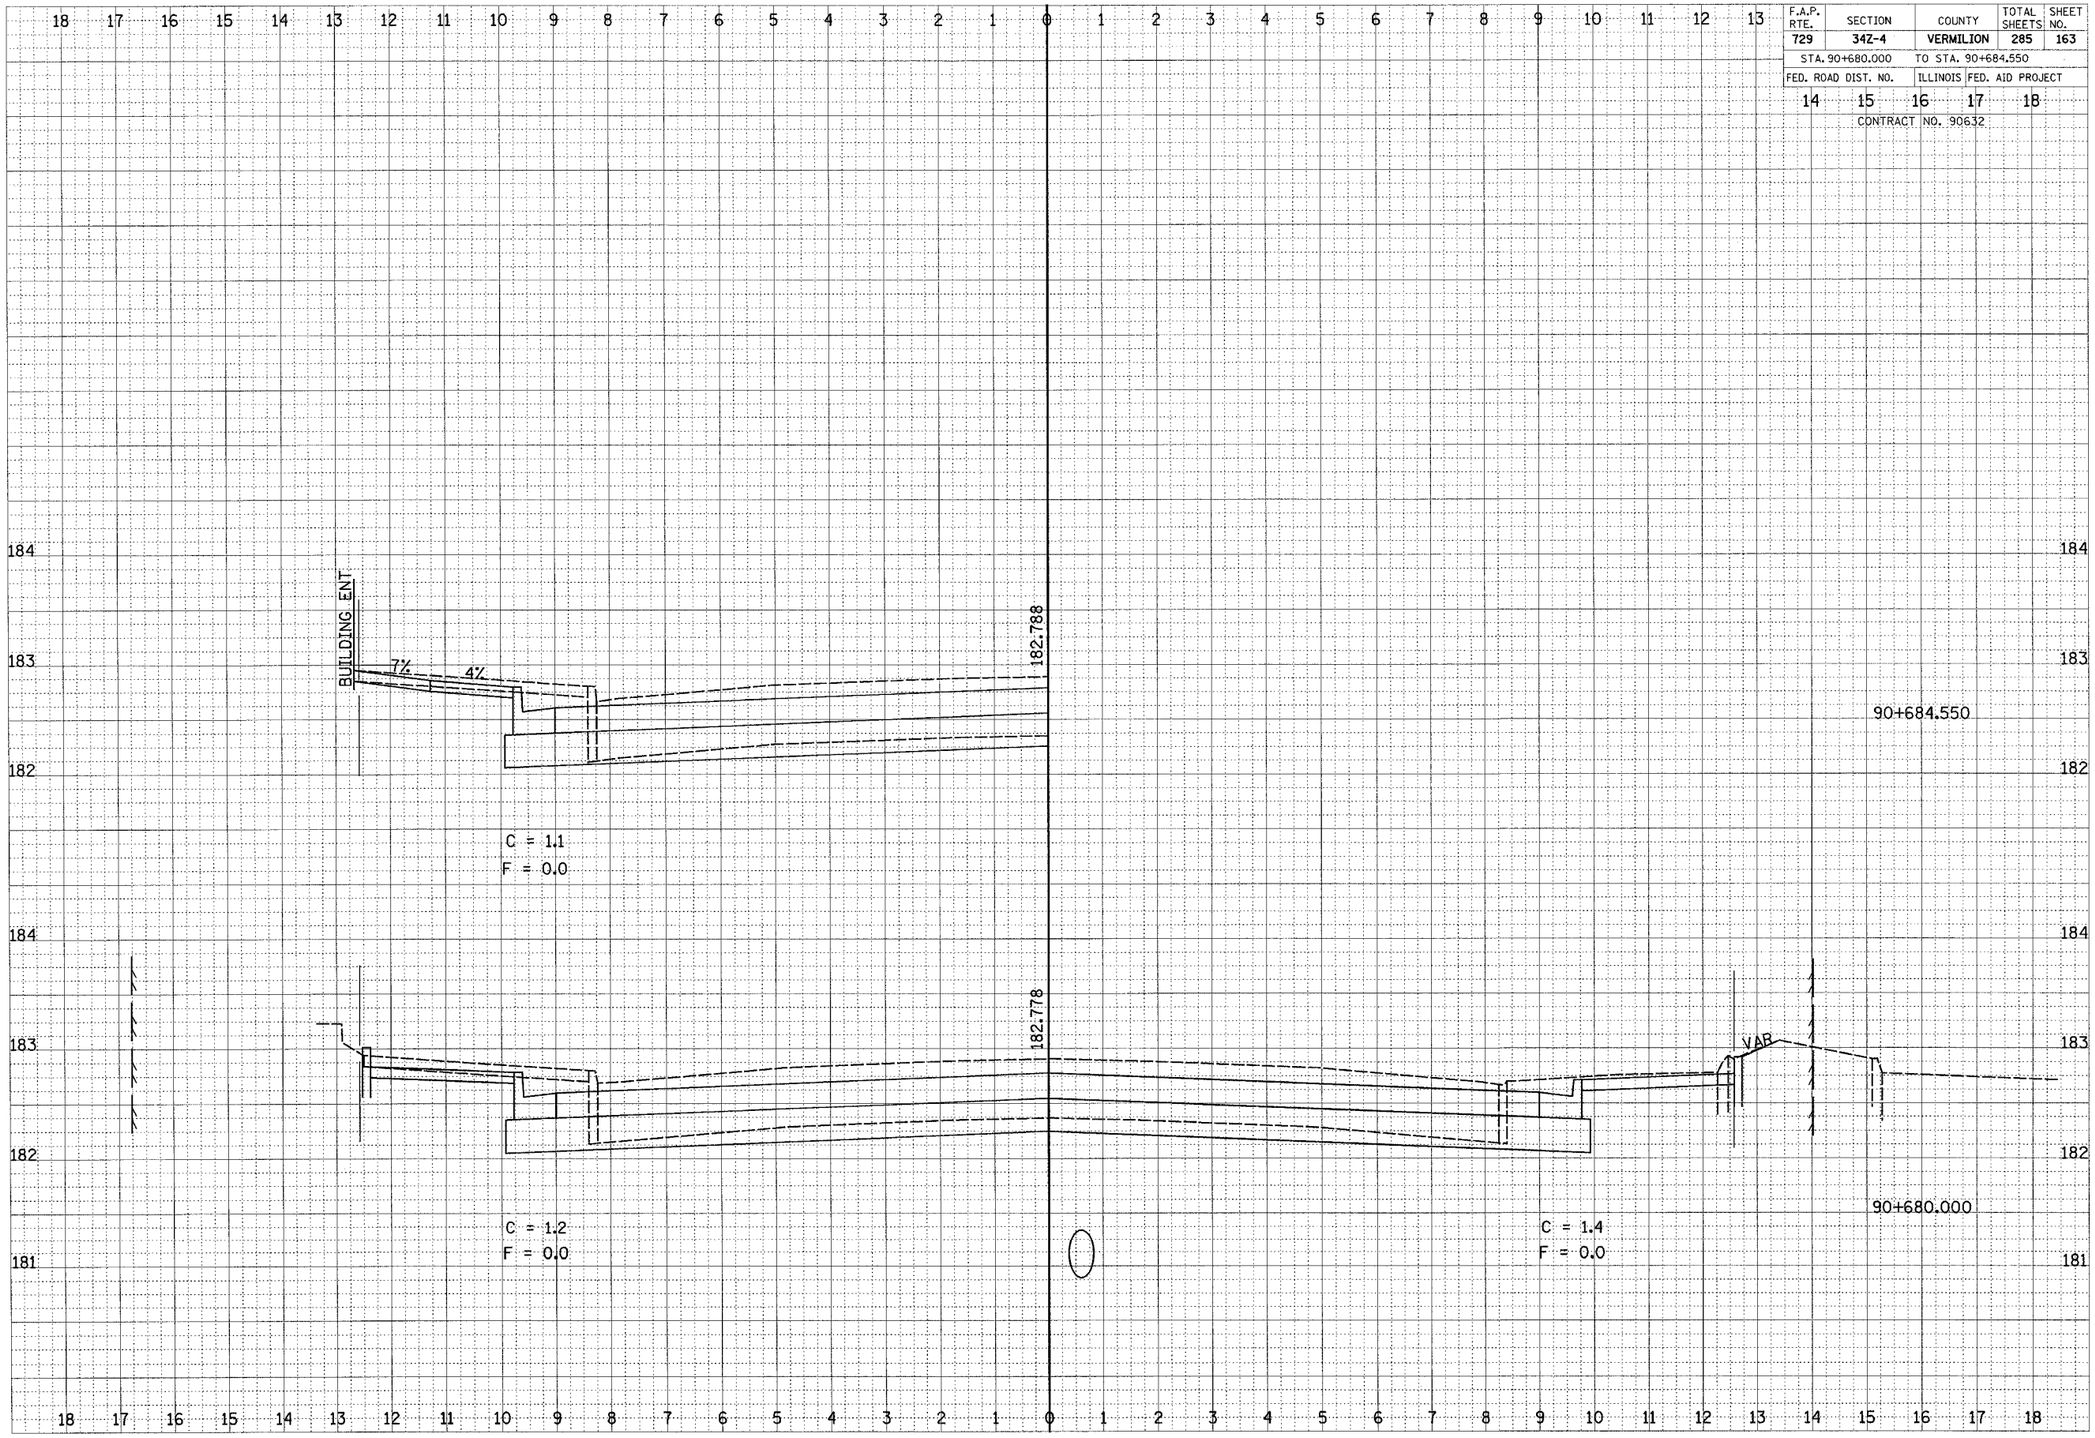

FINAL SURVEY		BY	DATE
	SURVEYED		
	PLOTTED		
NOTE BOOK	TEMPLATE		
	AREAS		
NO.	AREAS CHECKED		

ORIGINAL SURVEY		BY	DATE
	SURVEYED		
	PLOTTED		
NOTE BOOK	TEMPLATE		
	AREAS		
NO.	AREAS CHECKED		

CROSS SECTIONS, FAP 729 (US 136)