| F.A.P. RTE. | SECTION | COUNTY | TOTAL SHEETS | SHEET NO. |
|---|---|---|---|---|
| 729 | 34Z-4 | VERMILION | 285 | 219 |

STA. 91+290.000 TO STA.

FED. ROAD DIST. NO. | ILLINOIS | FED. AID PROJECT

CONTRACT NO. 90632

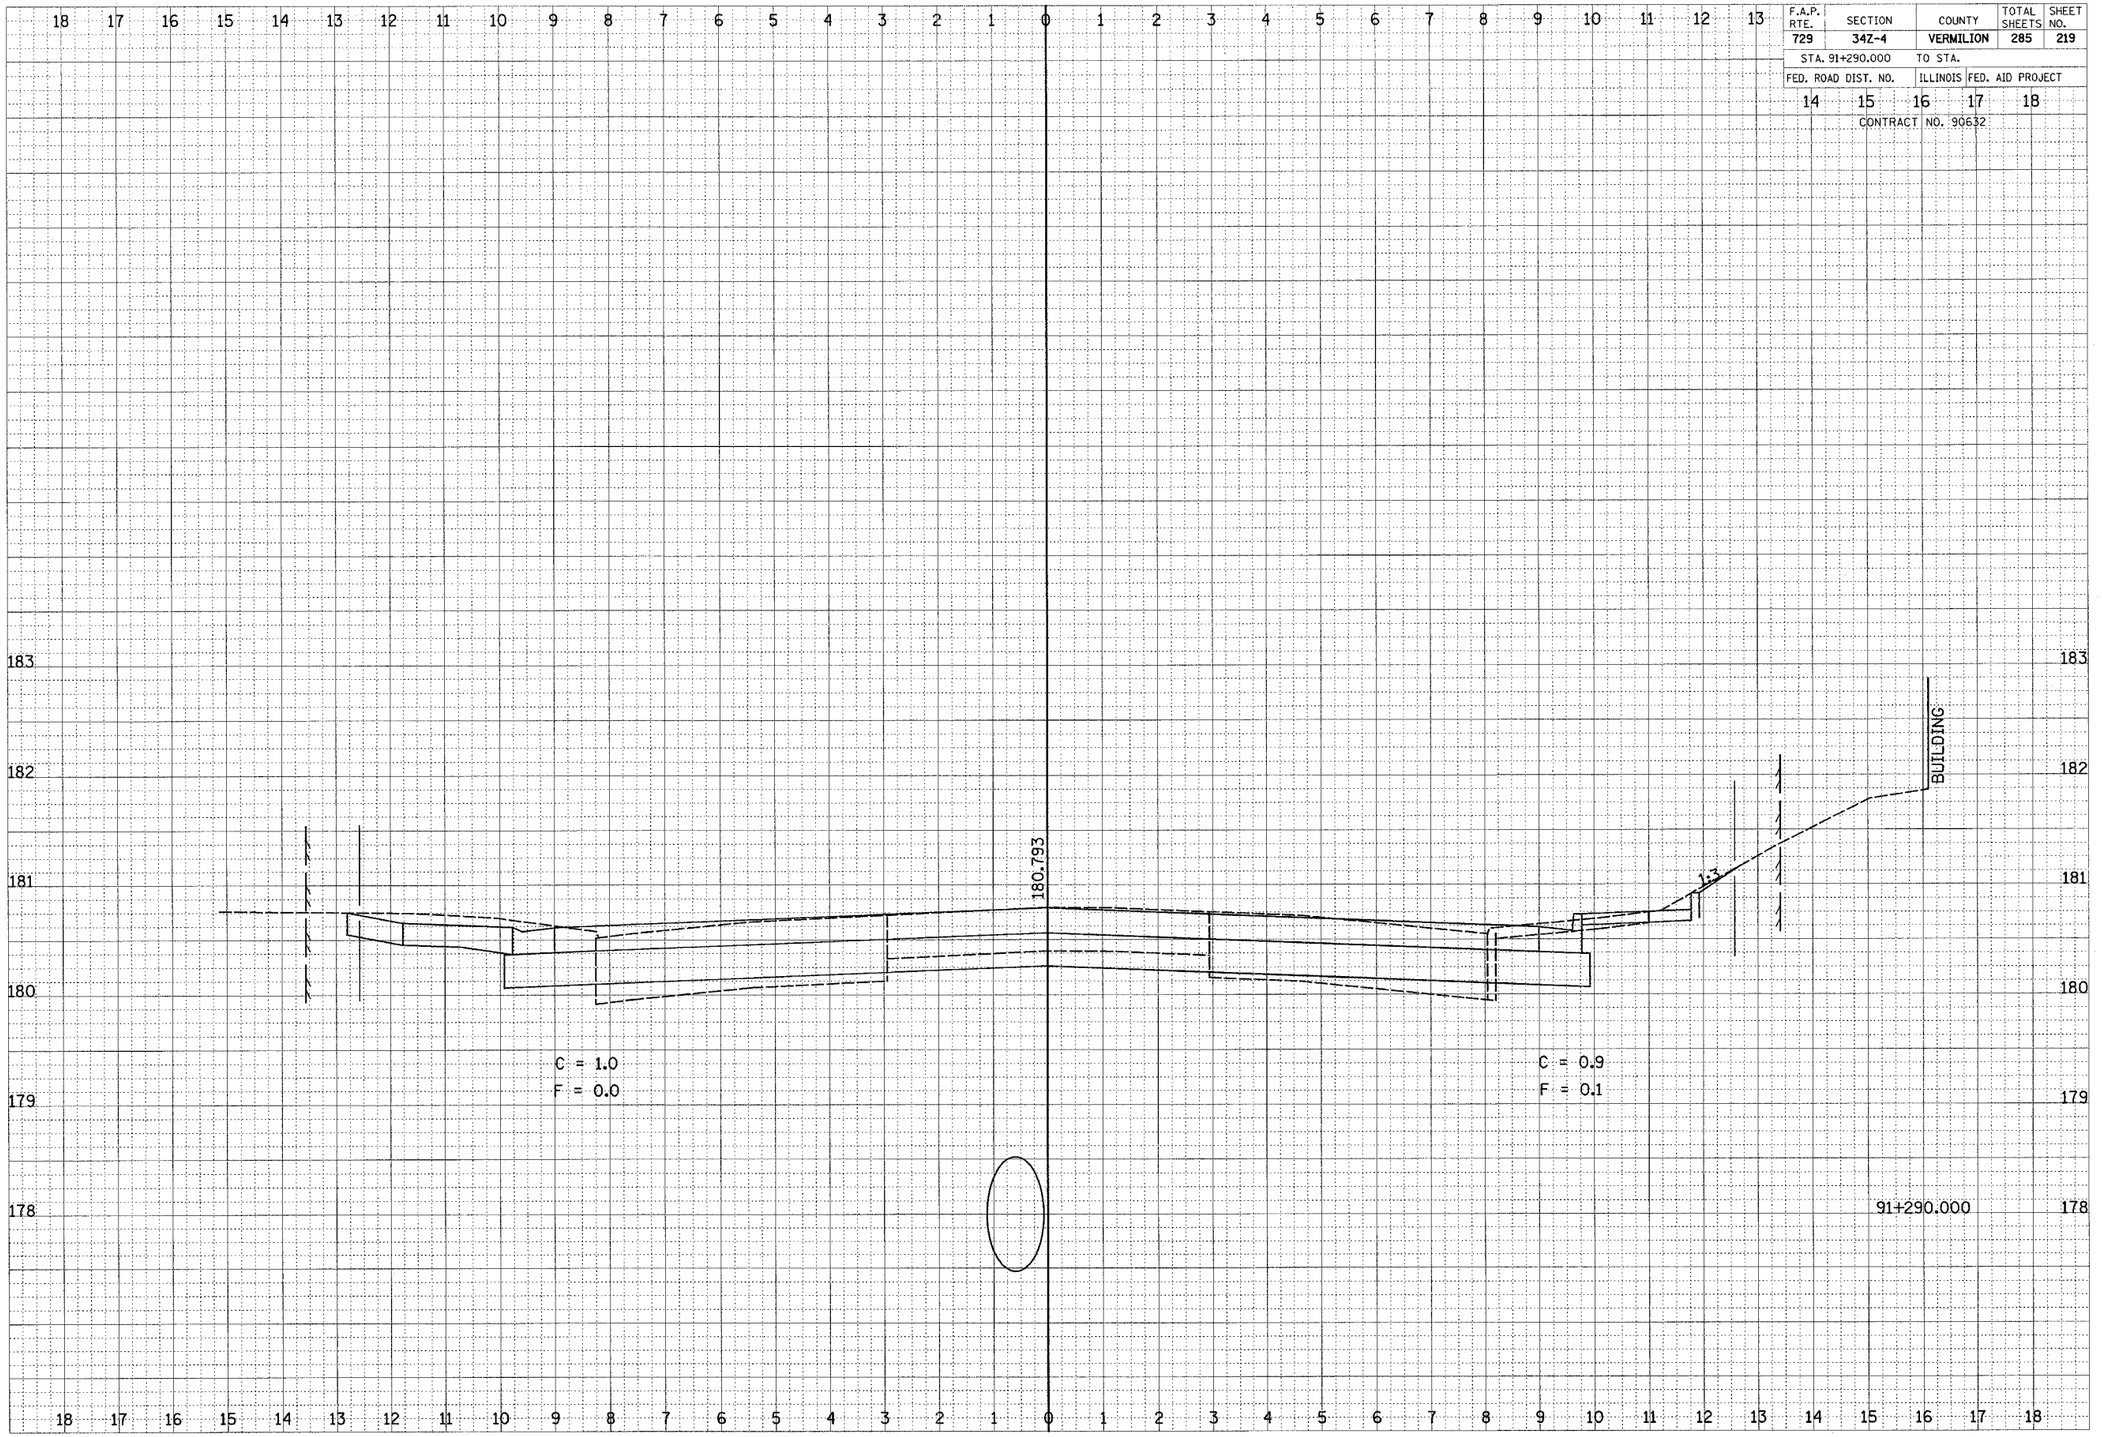


CROSS SECTIONS, FAP 729 (US 136)