F.A.P. RTE.	SECTION	COUNTY	TOTAL SHEETS	SHEET NO.
729	34Z-4	VERMILION	285	239
STA. 91+500.000		TO STA. 91+502.000		
FED. ROAD DIST. NO.		ILLINOIS	FED. AID PROJECT	

CONTRACT NO. 90632

ORIGINAL SURVEY	BY	DATE
NOTE BOOK	SURVEYED PLOTTED	
NO.	TEMPLATE	
	AREAS	
	AREAS CHECKED	

FINAL SURVEY	BY	DATE
NOTE BOOK	SURVEYED PLOTTED	
NO.	TEMPLATE	
	AREAS	
	AREAS CHECKED	

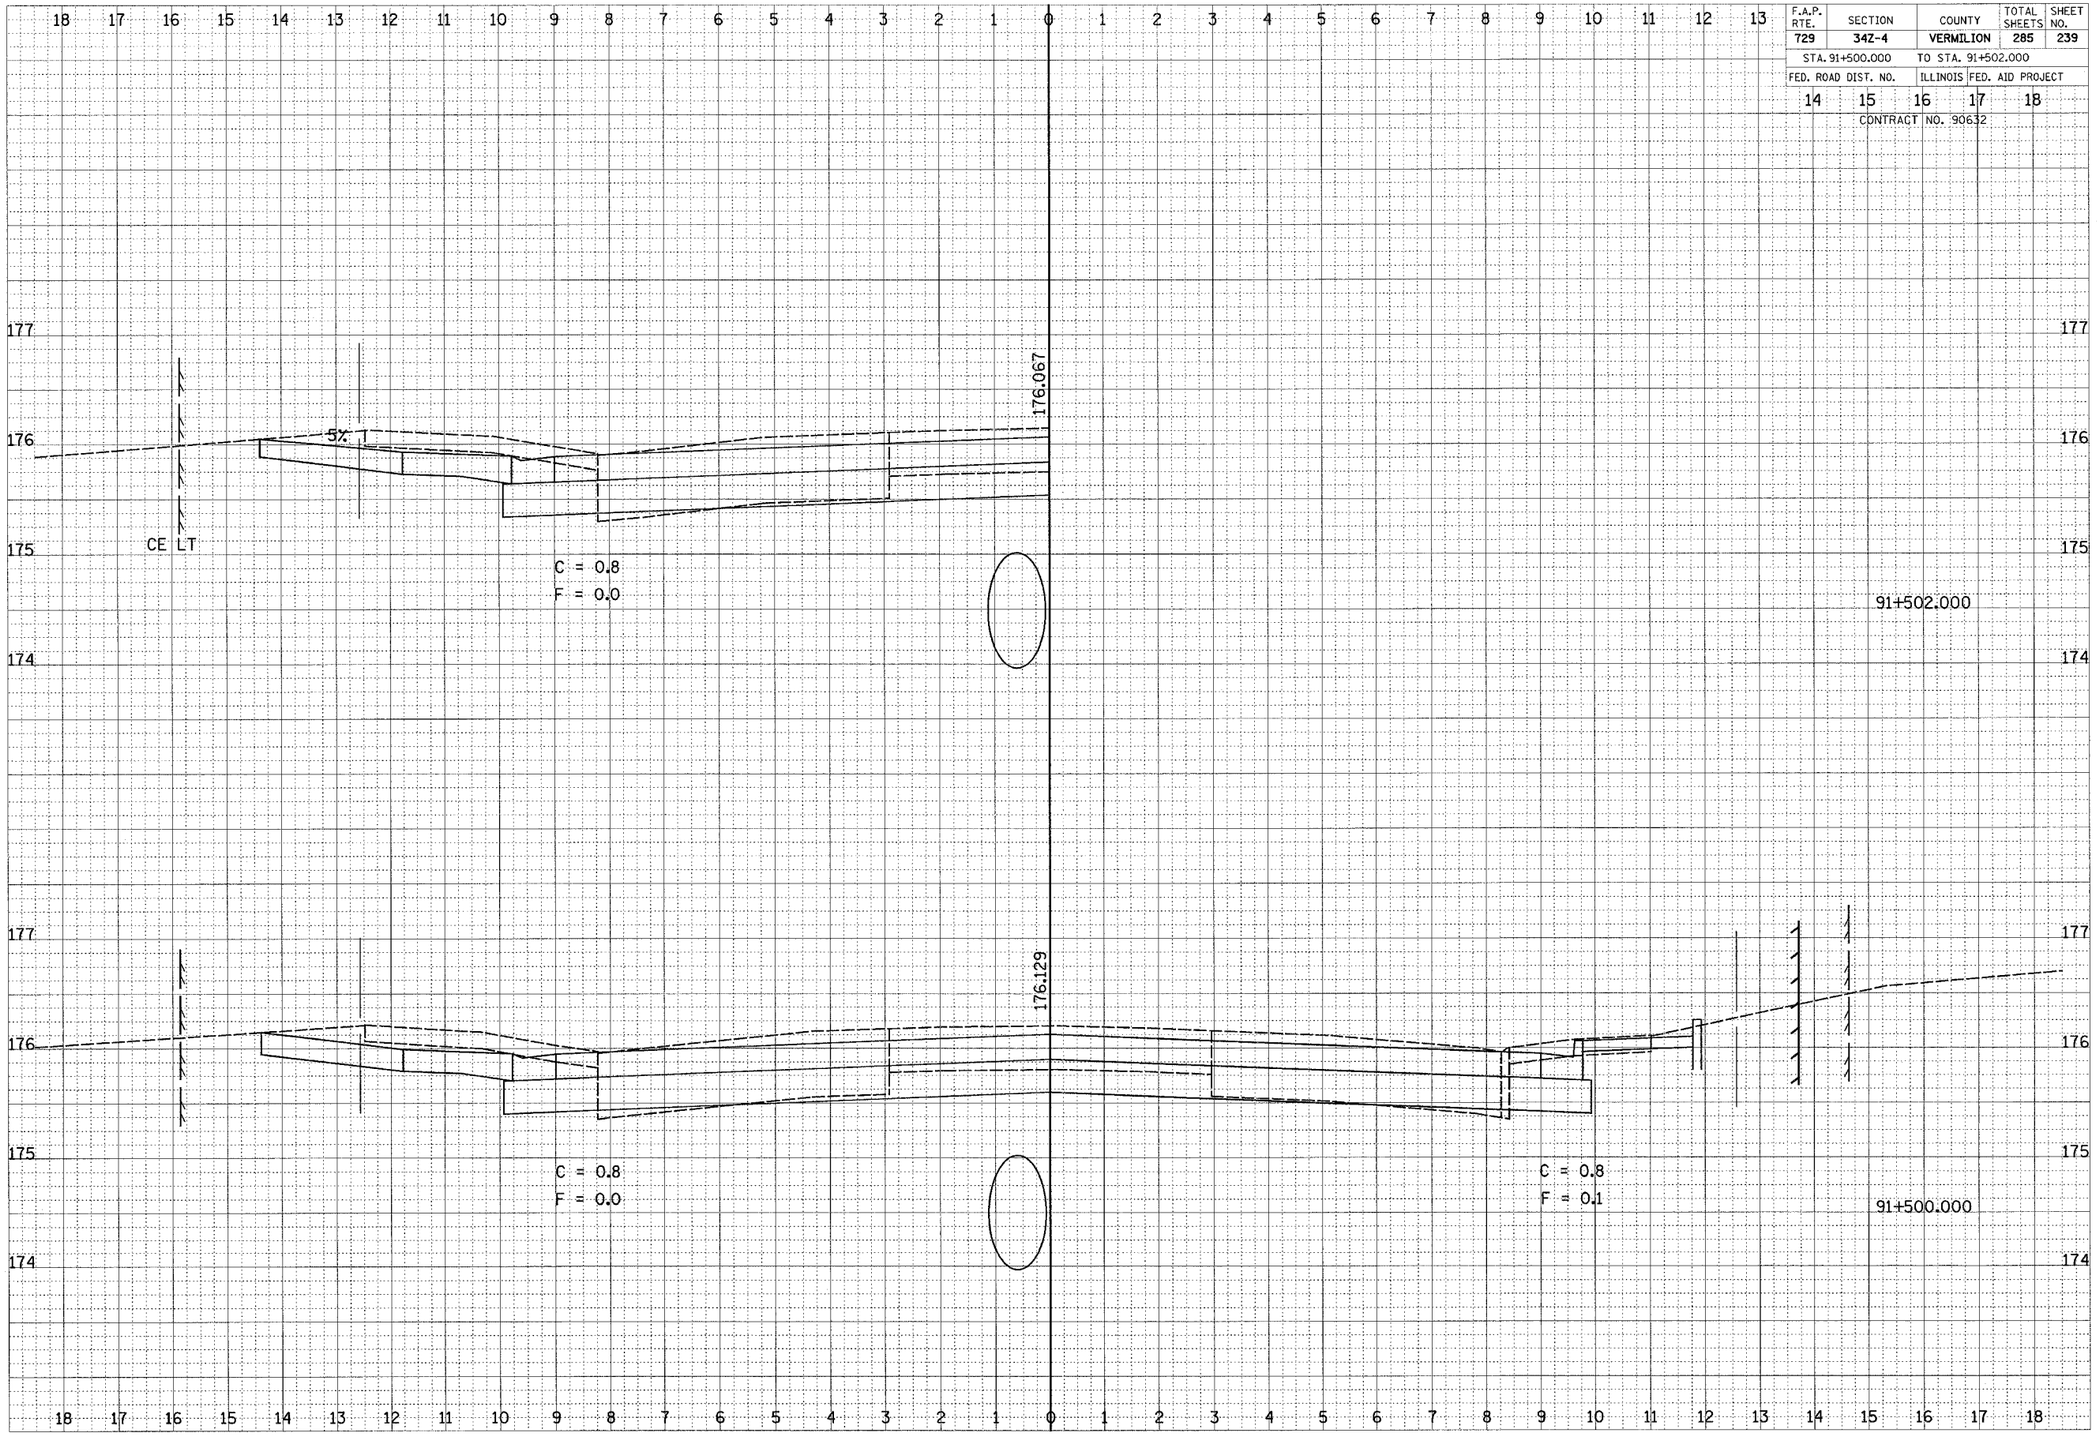

CROSS SECTIONS, FAP 729 (US 136)