F.A.P. RTE.	SECTION	COUNTY	TOTAL SHEETS	SHEET NO.
729	34Z-4	VERMILION	285	241

STA. 91+519.000 TO STA. 91+520.000

FED. ROAD DIST. NO.	ILLINOIS	FED. AID PROJECT
14 15 16	17	18

CONTRACT NO. 90632

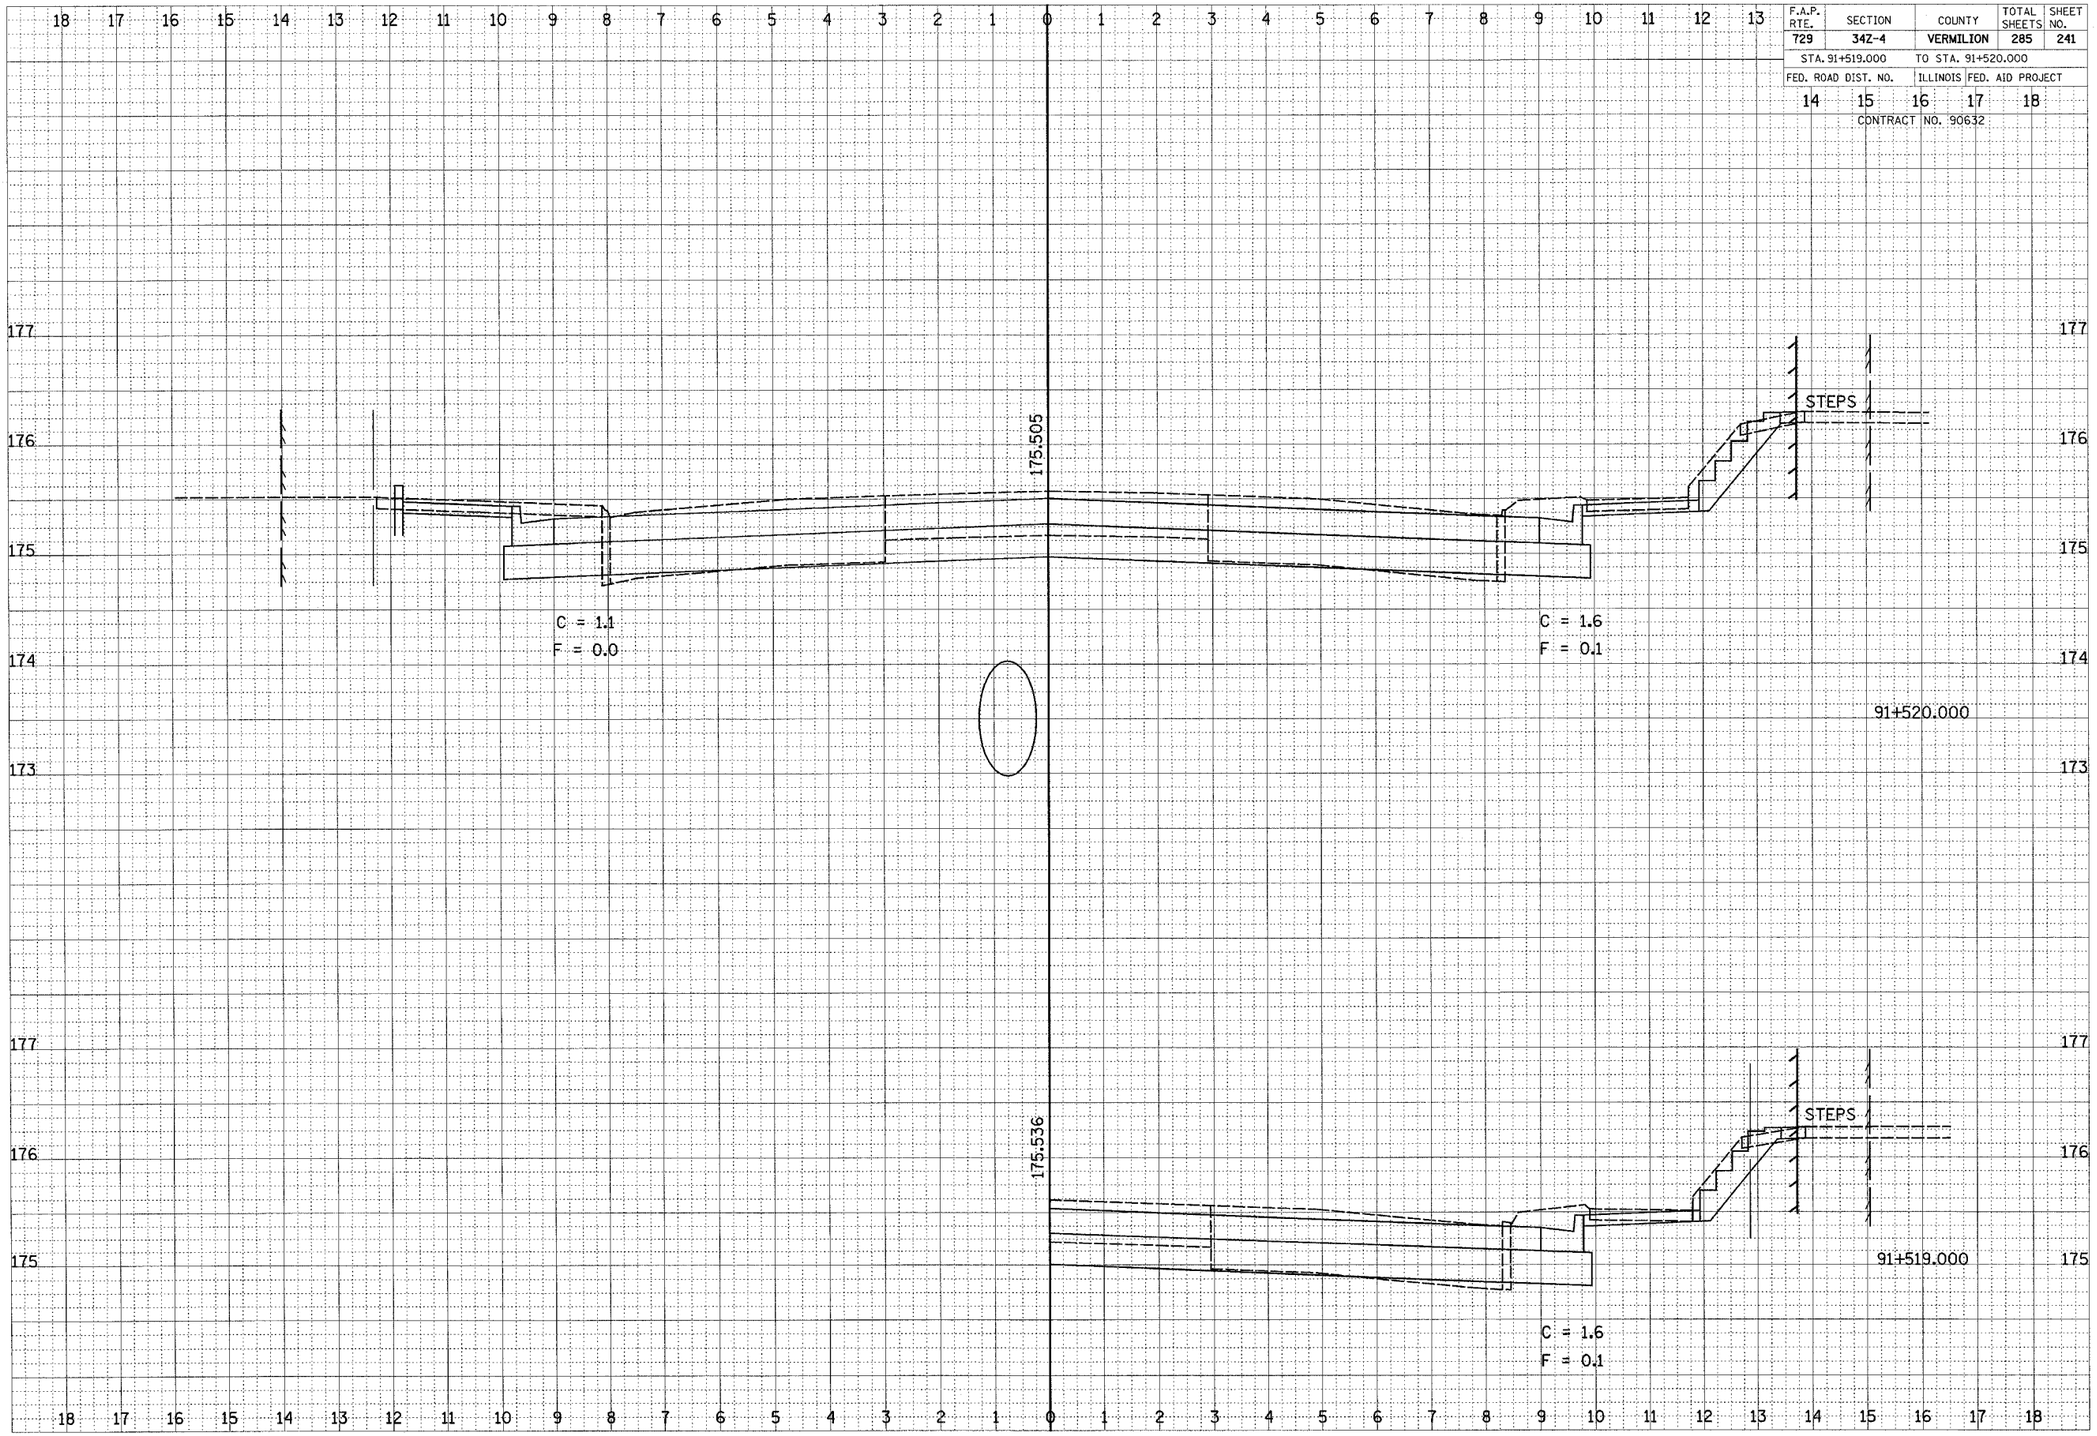

CROSS SECTIONS, FAP 729 (US 136)