F.A. RTE.	SECTION	COUNTY	TOTAL SHEETS	SHEET NO.
729	34Z-4	VERMILION	285	252
STA. 4+010.000		TO STA. 4+015.000		
FED. ROAD DIST. NO.		ILLINOIS	FED. AID PROJECT	

CONTRACT NO. 90632

LEGEND

	EXISTING ROW
	PROPOSED ROW
	TEMPORARY EASEMENT
	PERMANENT EASEMENT
C = 0.2	EXCAVATION - SQ M
F = 0.0	EMBANKMENT - SQ M
WC = 1.2	WIDENING EXCAVATION - SQ M
176.479	PROPOSED GRADE ELEVATION

FINAL SURVEY	NOTE BOOK	NO.
SURVEYED	BY	DATE
PLOTTED		
TEMPLATE		
AREAS		
AREAS CHECKED		

ORIGINAL SURVEY	NOTE BOOK	NO.
SURVEYED	BY	DATE
PLOTTED		
TEMPLATE		
AREAS		
AREAS CHECKED		

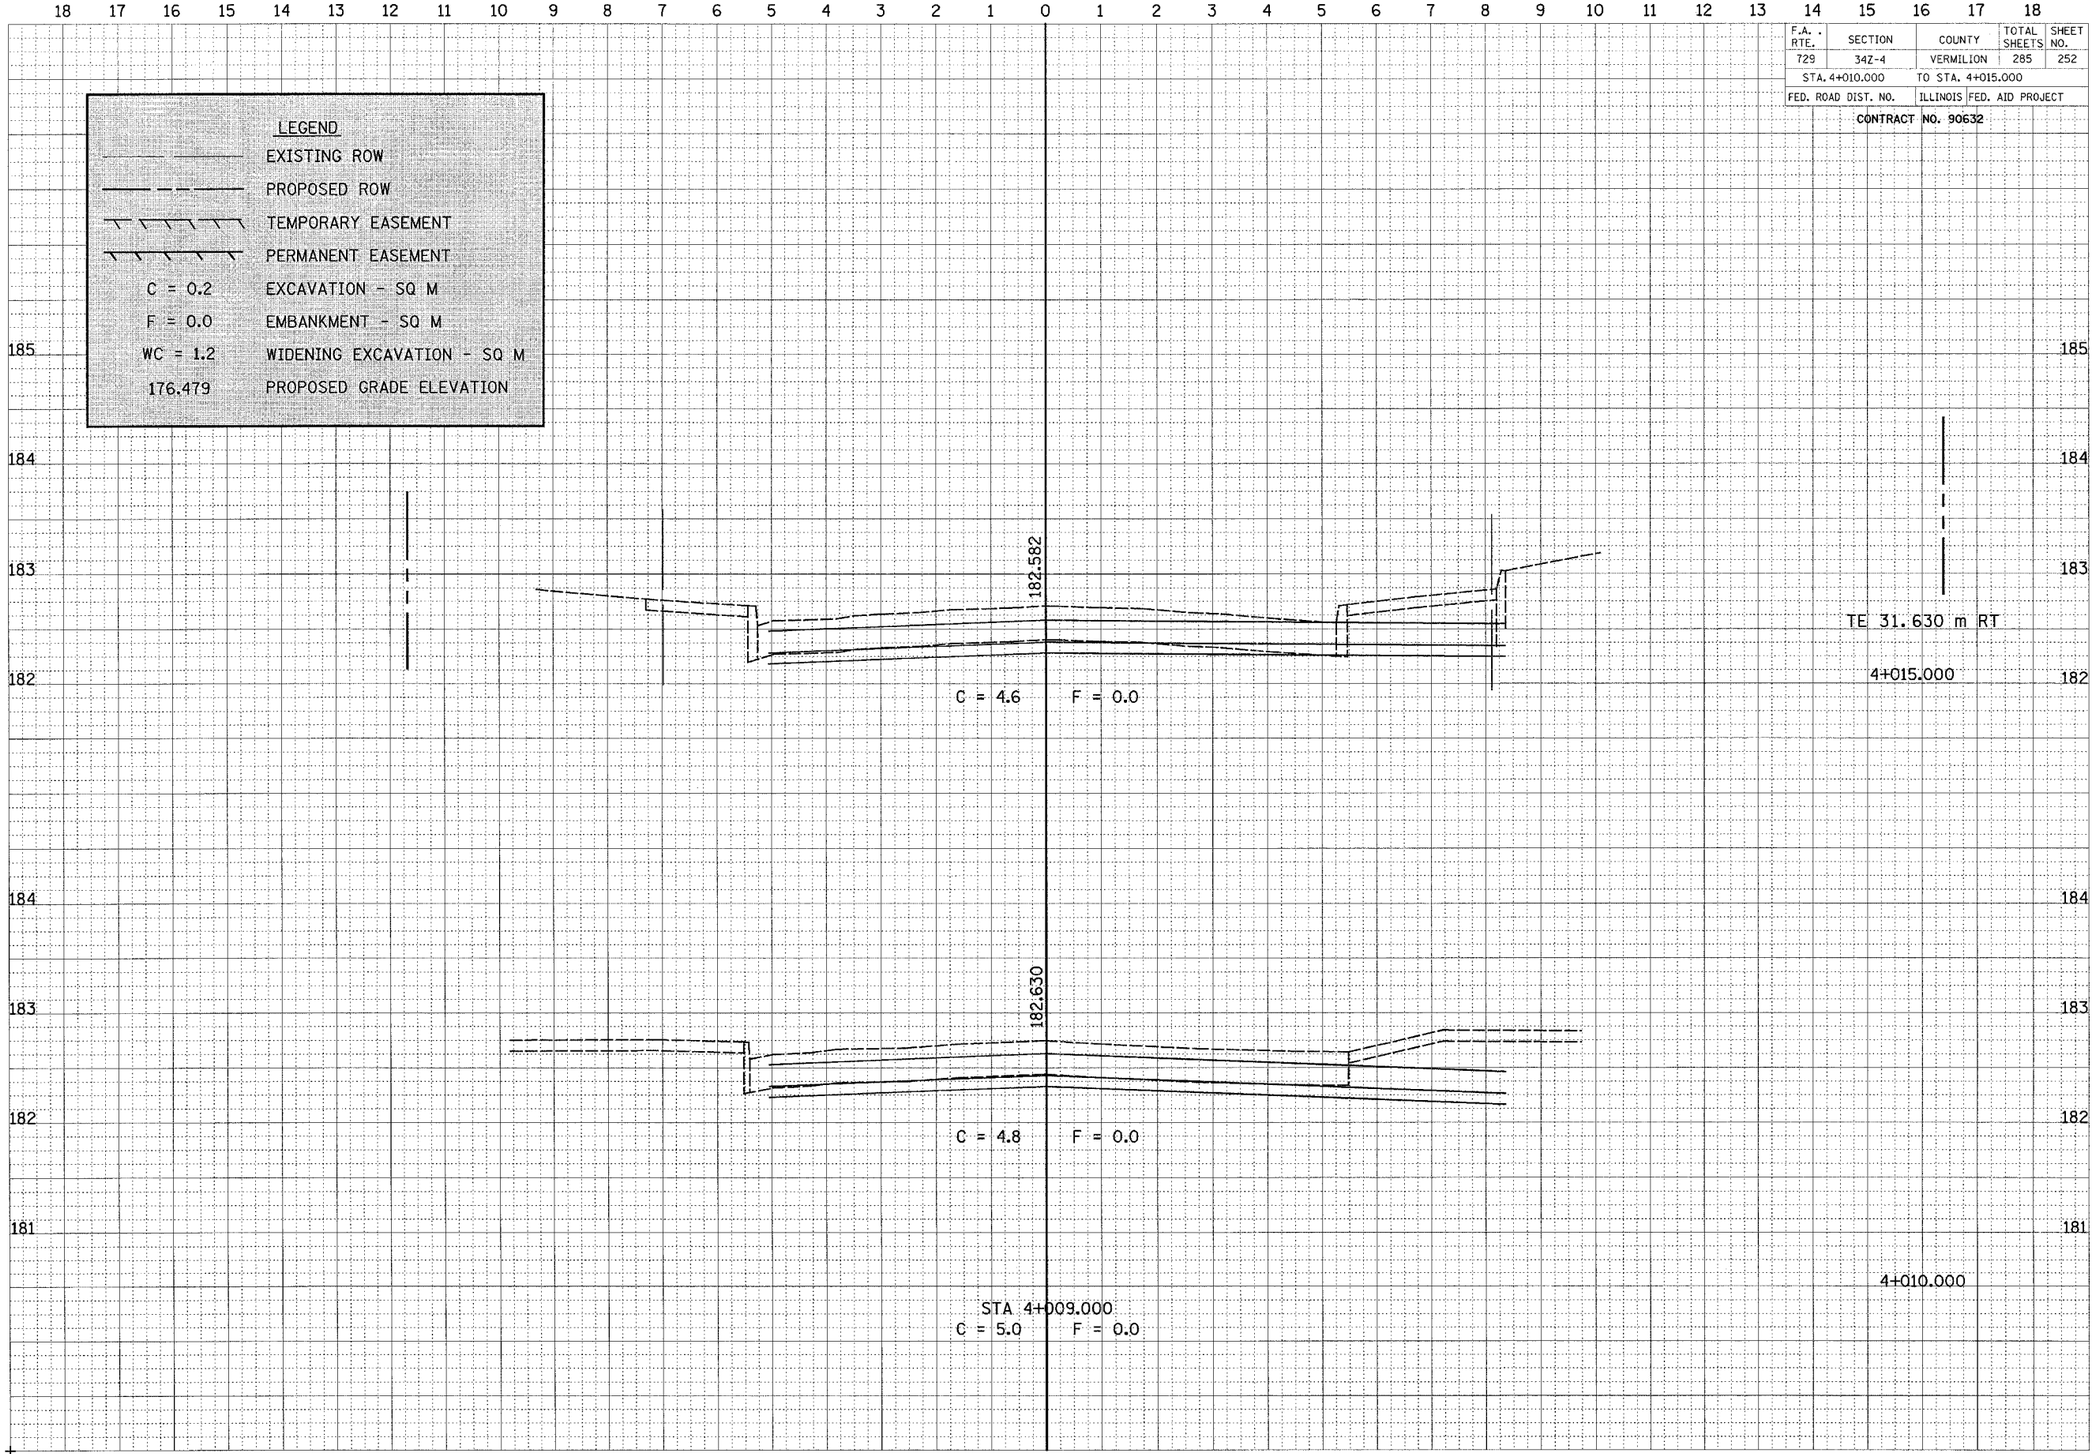

CROSS SECTIONS, N WALNUT ST