F.A.P. RTE.	SECTION	COUNTY	TOTAL SHEETS	SHEET NO.
729	34Z-4	VERMILION	285	274
STA. 16+010.000		TO STA. 16+020.000		
FED. ROAD DIST. NO.		ILLINOIS FED. AID PROJECT		

CONTRACT NO. 90632

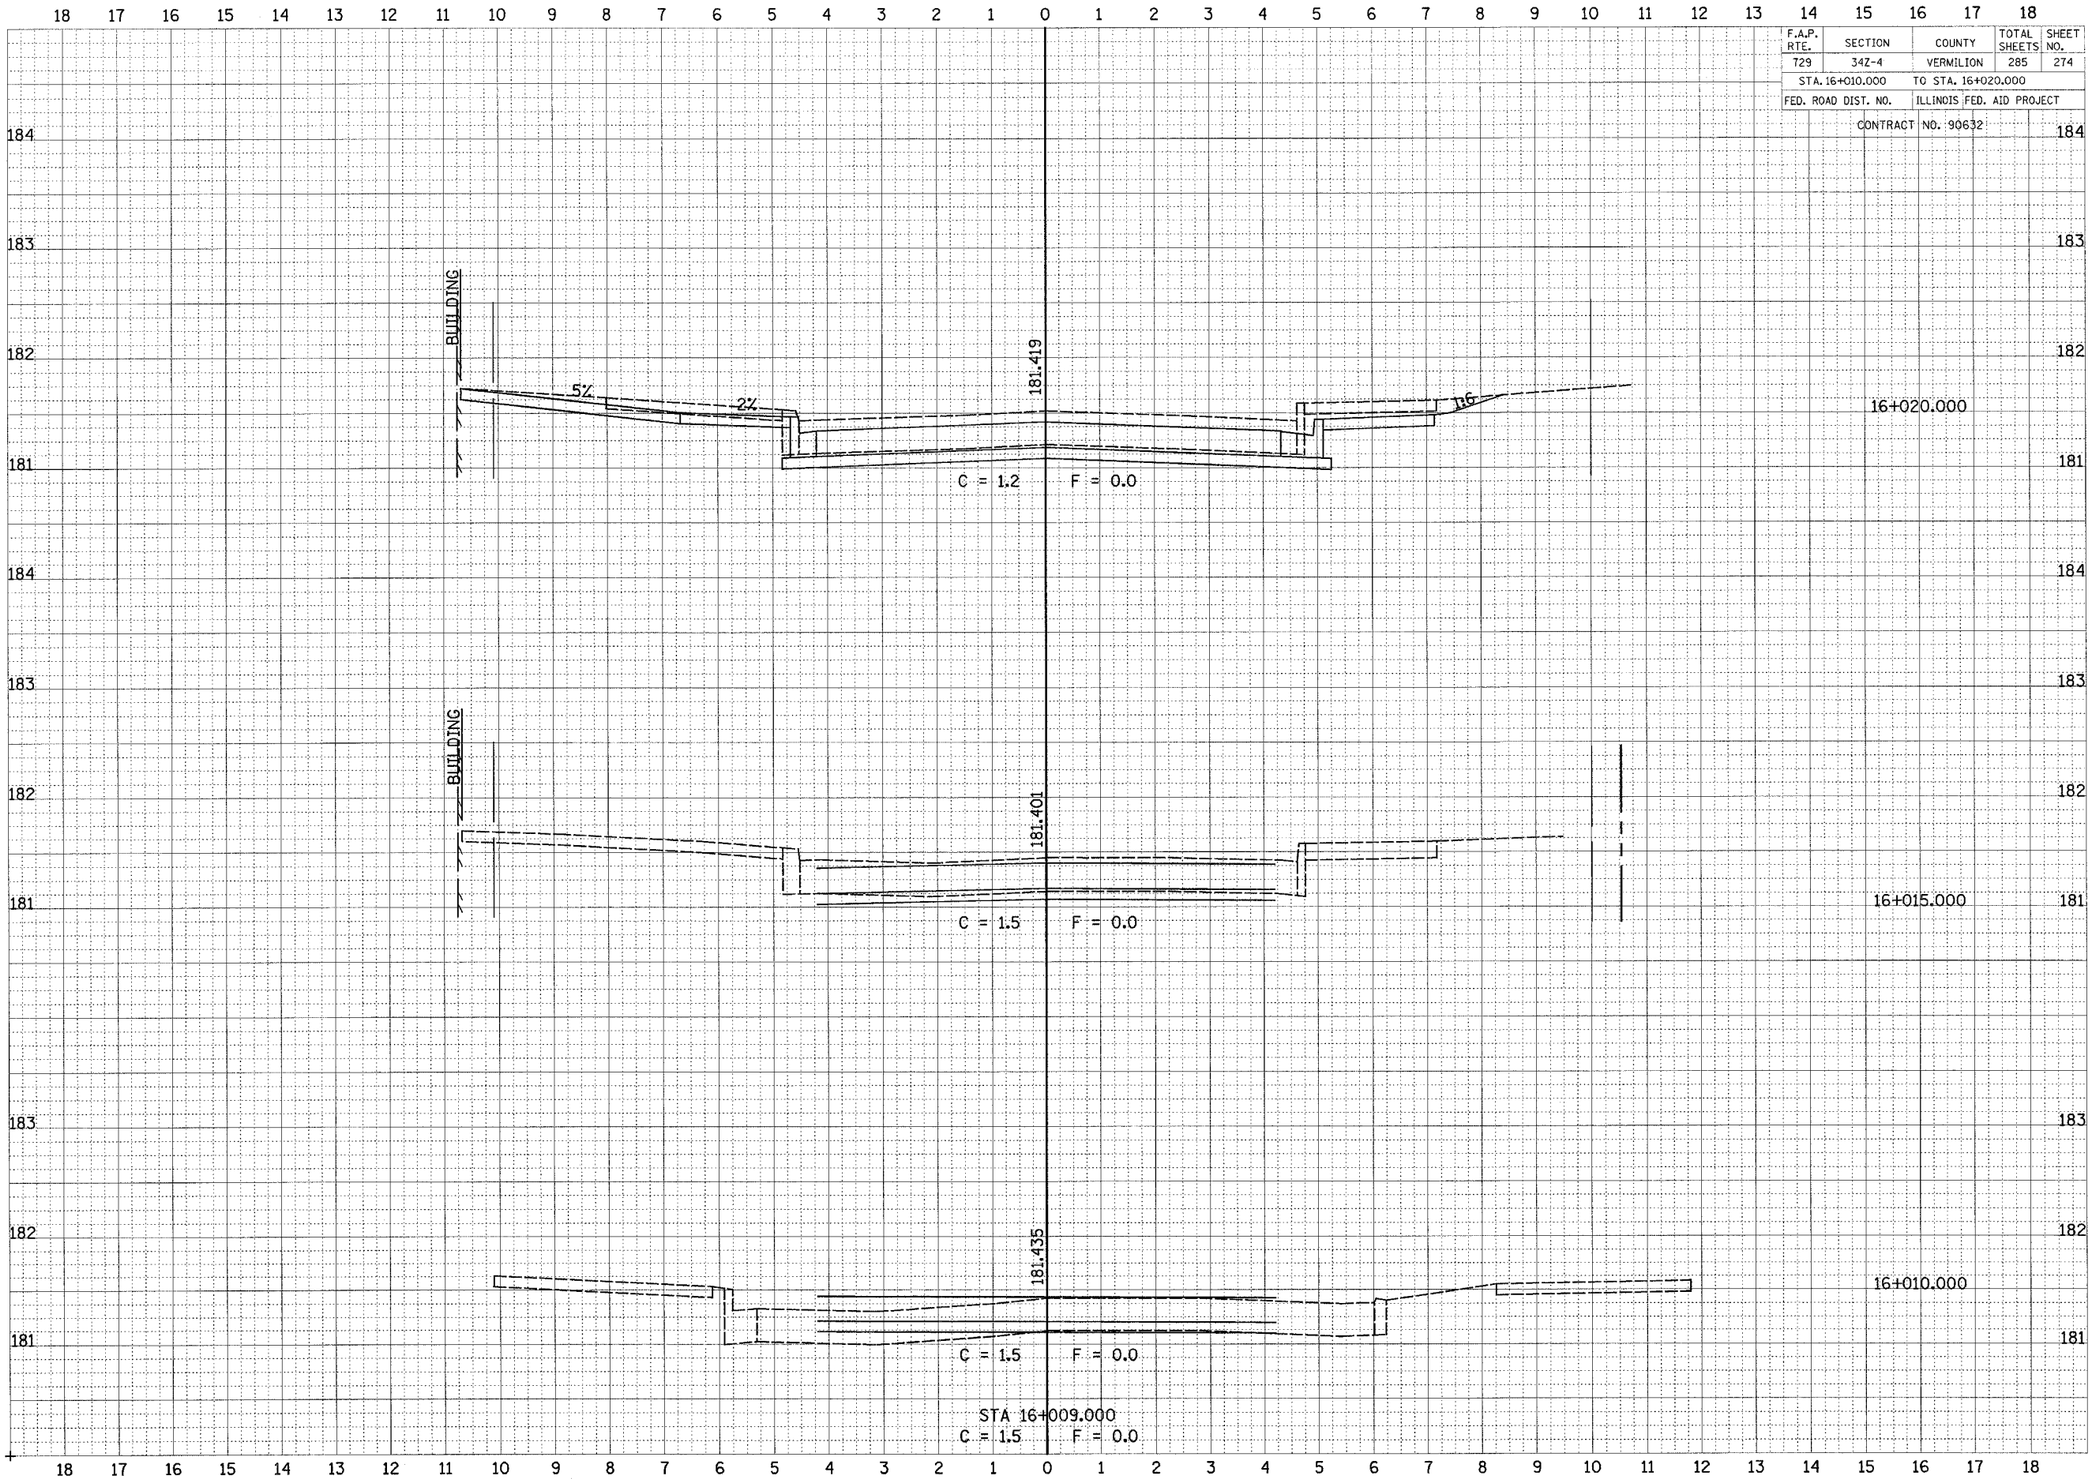

CROSS SECTIONS, LAUHOFF ST