F.A.P. RTE.	SECTION	COUNTY	TOTAL SHEETS	SHEET NO.
750	(112,113) Y, WRS	FAYETTE	178	51
STA.	TO STA.			
FED. ROAD DIST. NO. 7	ILLINOIS	FED. AID PROJECT		

CONTRACT NO. 94927

DATE	BY	
		FINAL SURVEY
		SURVEYED
		PLOTTED
		NOTE BOOK
		AREAS
		AREAS CHECKED
		NO.

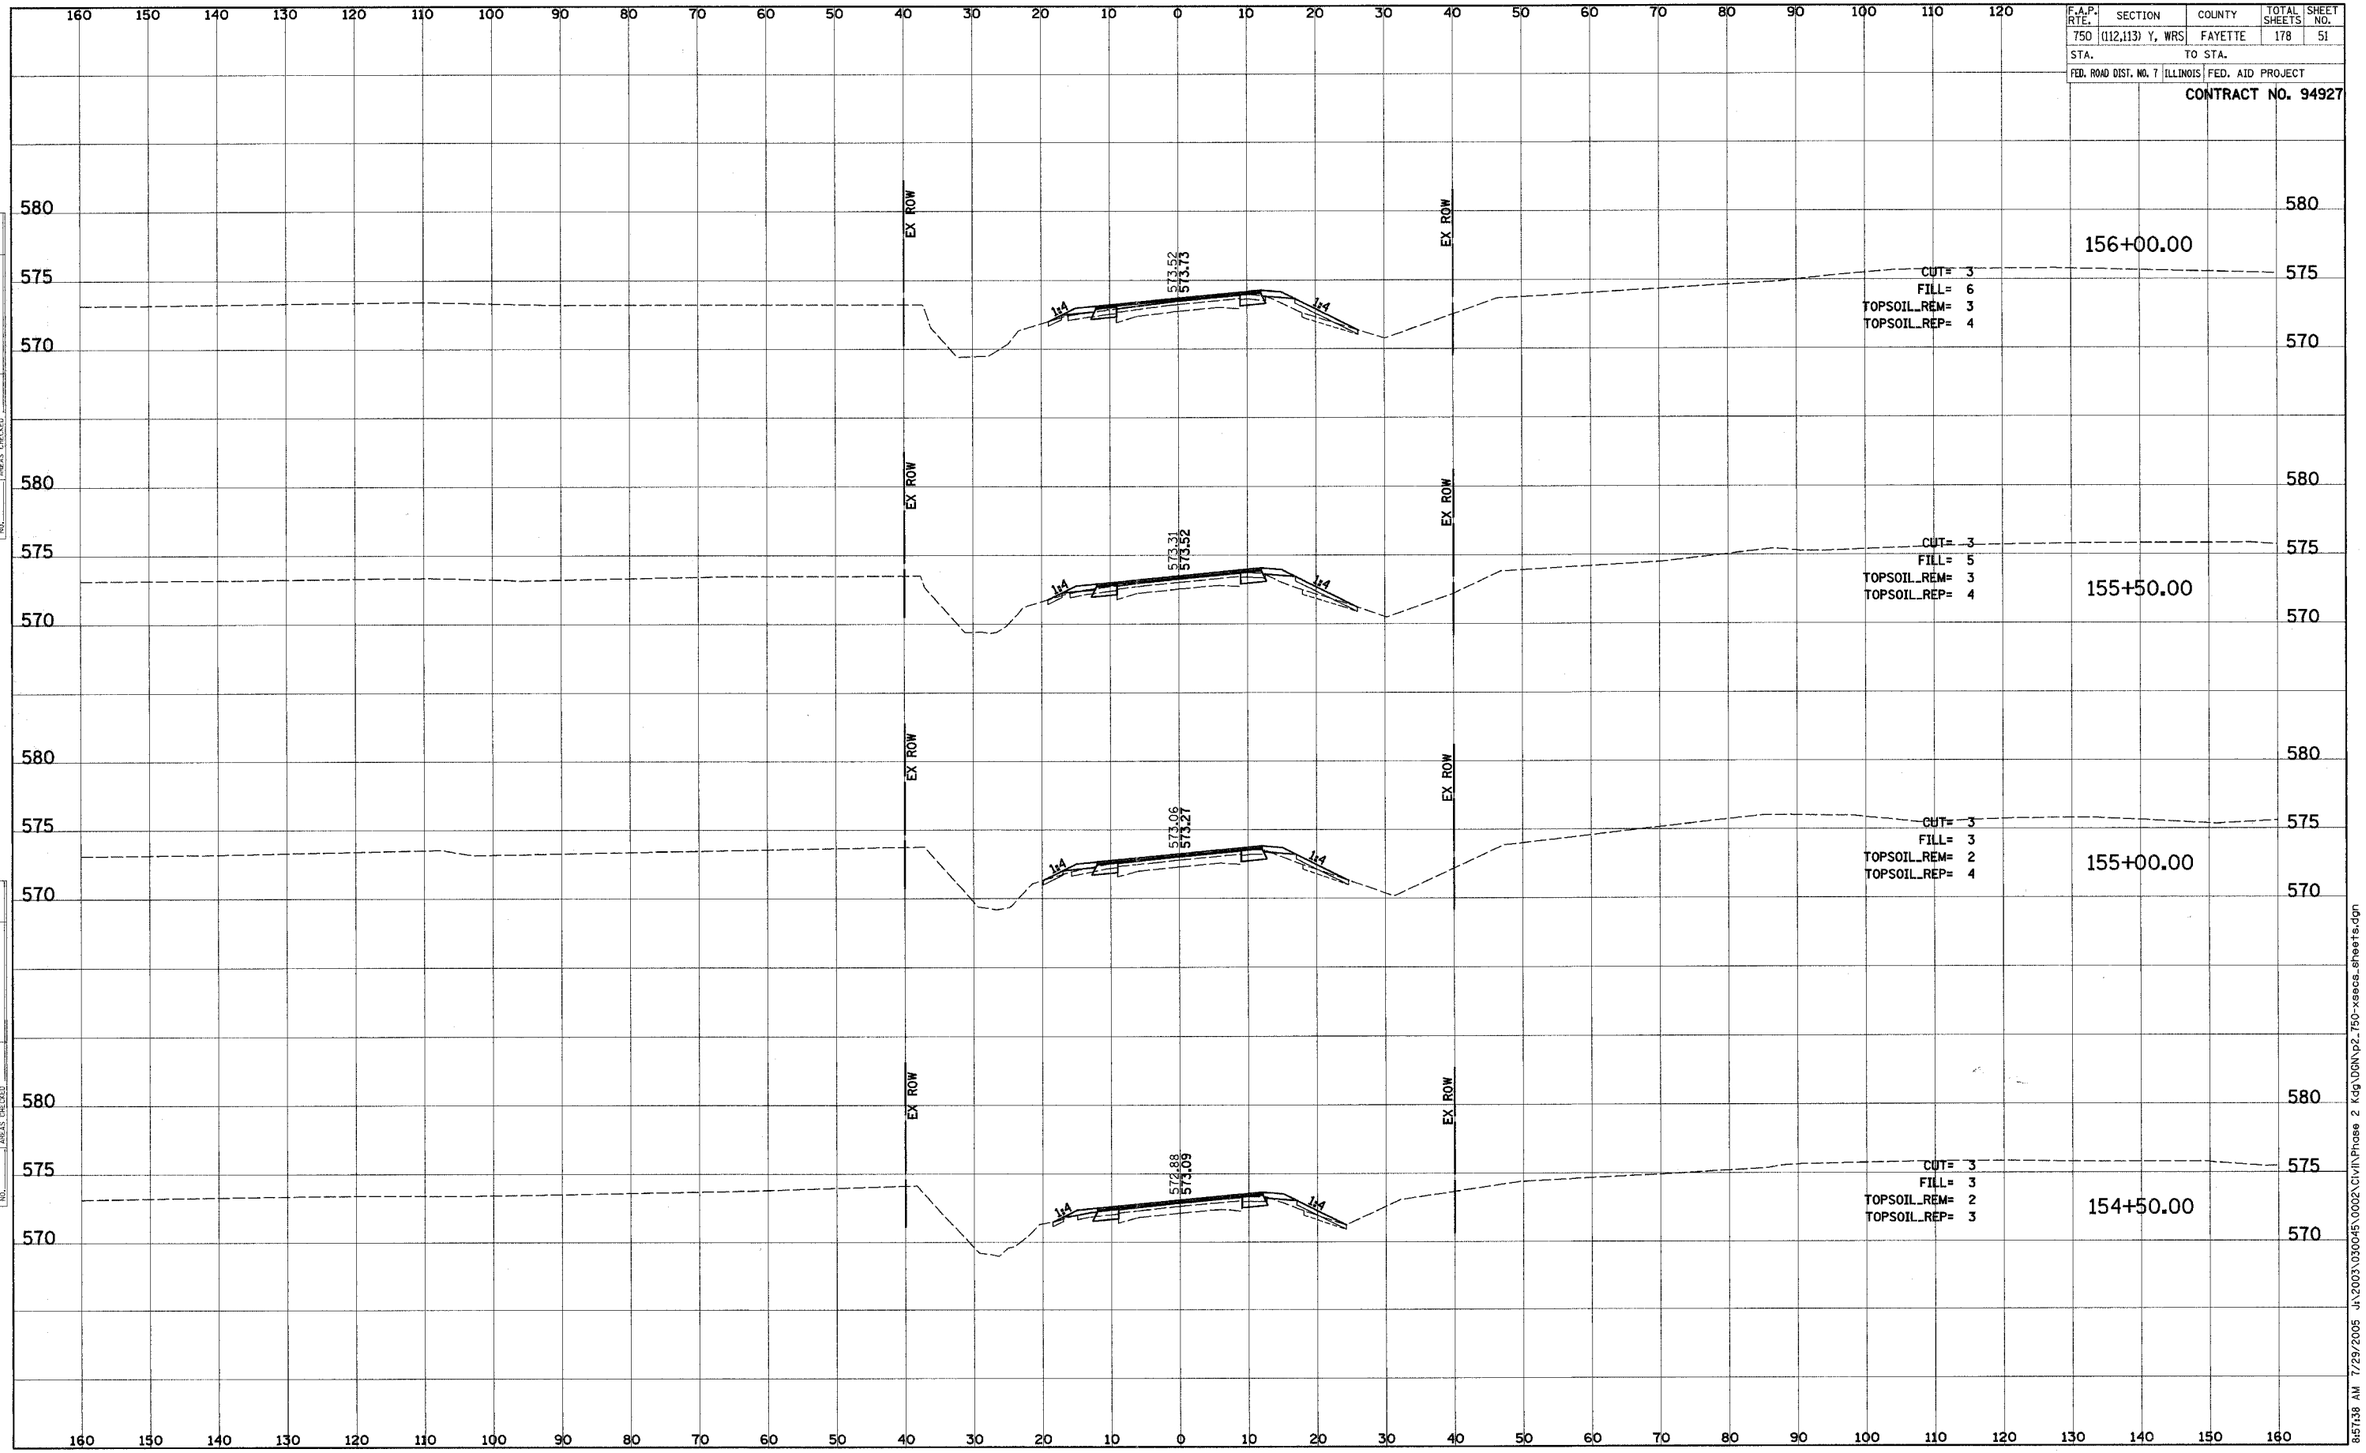

DATE	BY	
		ORIGINAL SURVEY
		SURVEYED
		PLOTTED
		NOTE BOOK
		AREAS
		AREAS CHECKED
		NO.

8:57:38 AM 7/29/2005 J:\2003\030045\0002\Civil\Phase 2 Kdg\06N\p2_750-xsecs_sheets.dgn