F.A.P. RTE.	SECTION	COUNTY	TOTAL SHEETS	SHEET NO.
750	(112,113) Y, WRS	FAYETTE	178	77
STA.	TO STA.			
FED. ROAD DIST. NO. 7	ILLINOIS	FED. AID PROJECT		

CONTRACT NO. 94927

FINAL SURVEY — NOTE BOOK — NO. — SURVEYED — PLOTTED — ISSUED — AREAS — AREAS CHECKED — BY — DATE

ORIGINAL SURVEY — NOTE BOOK — NO. — SURVEYED — PLOTTED — ISSUED — AREAS — AREAS CHECKED — BY — DATE

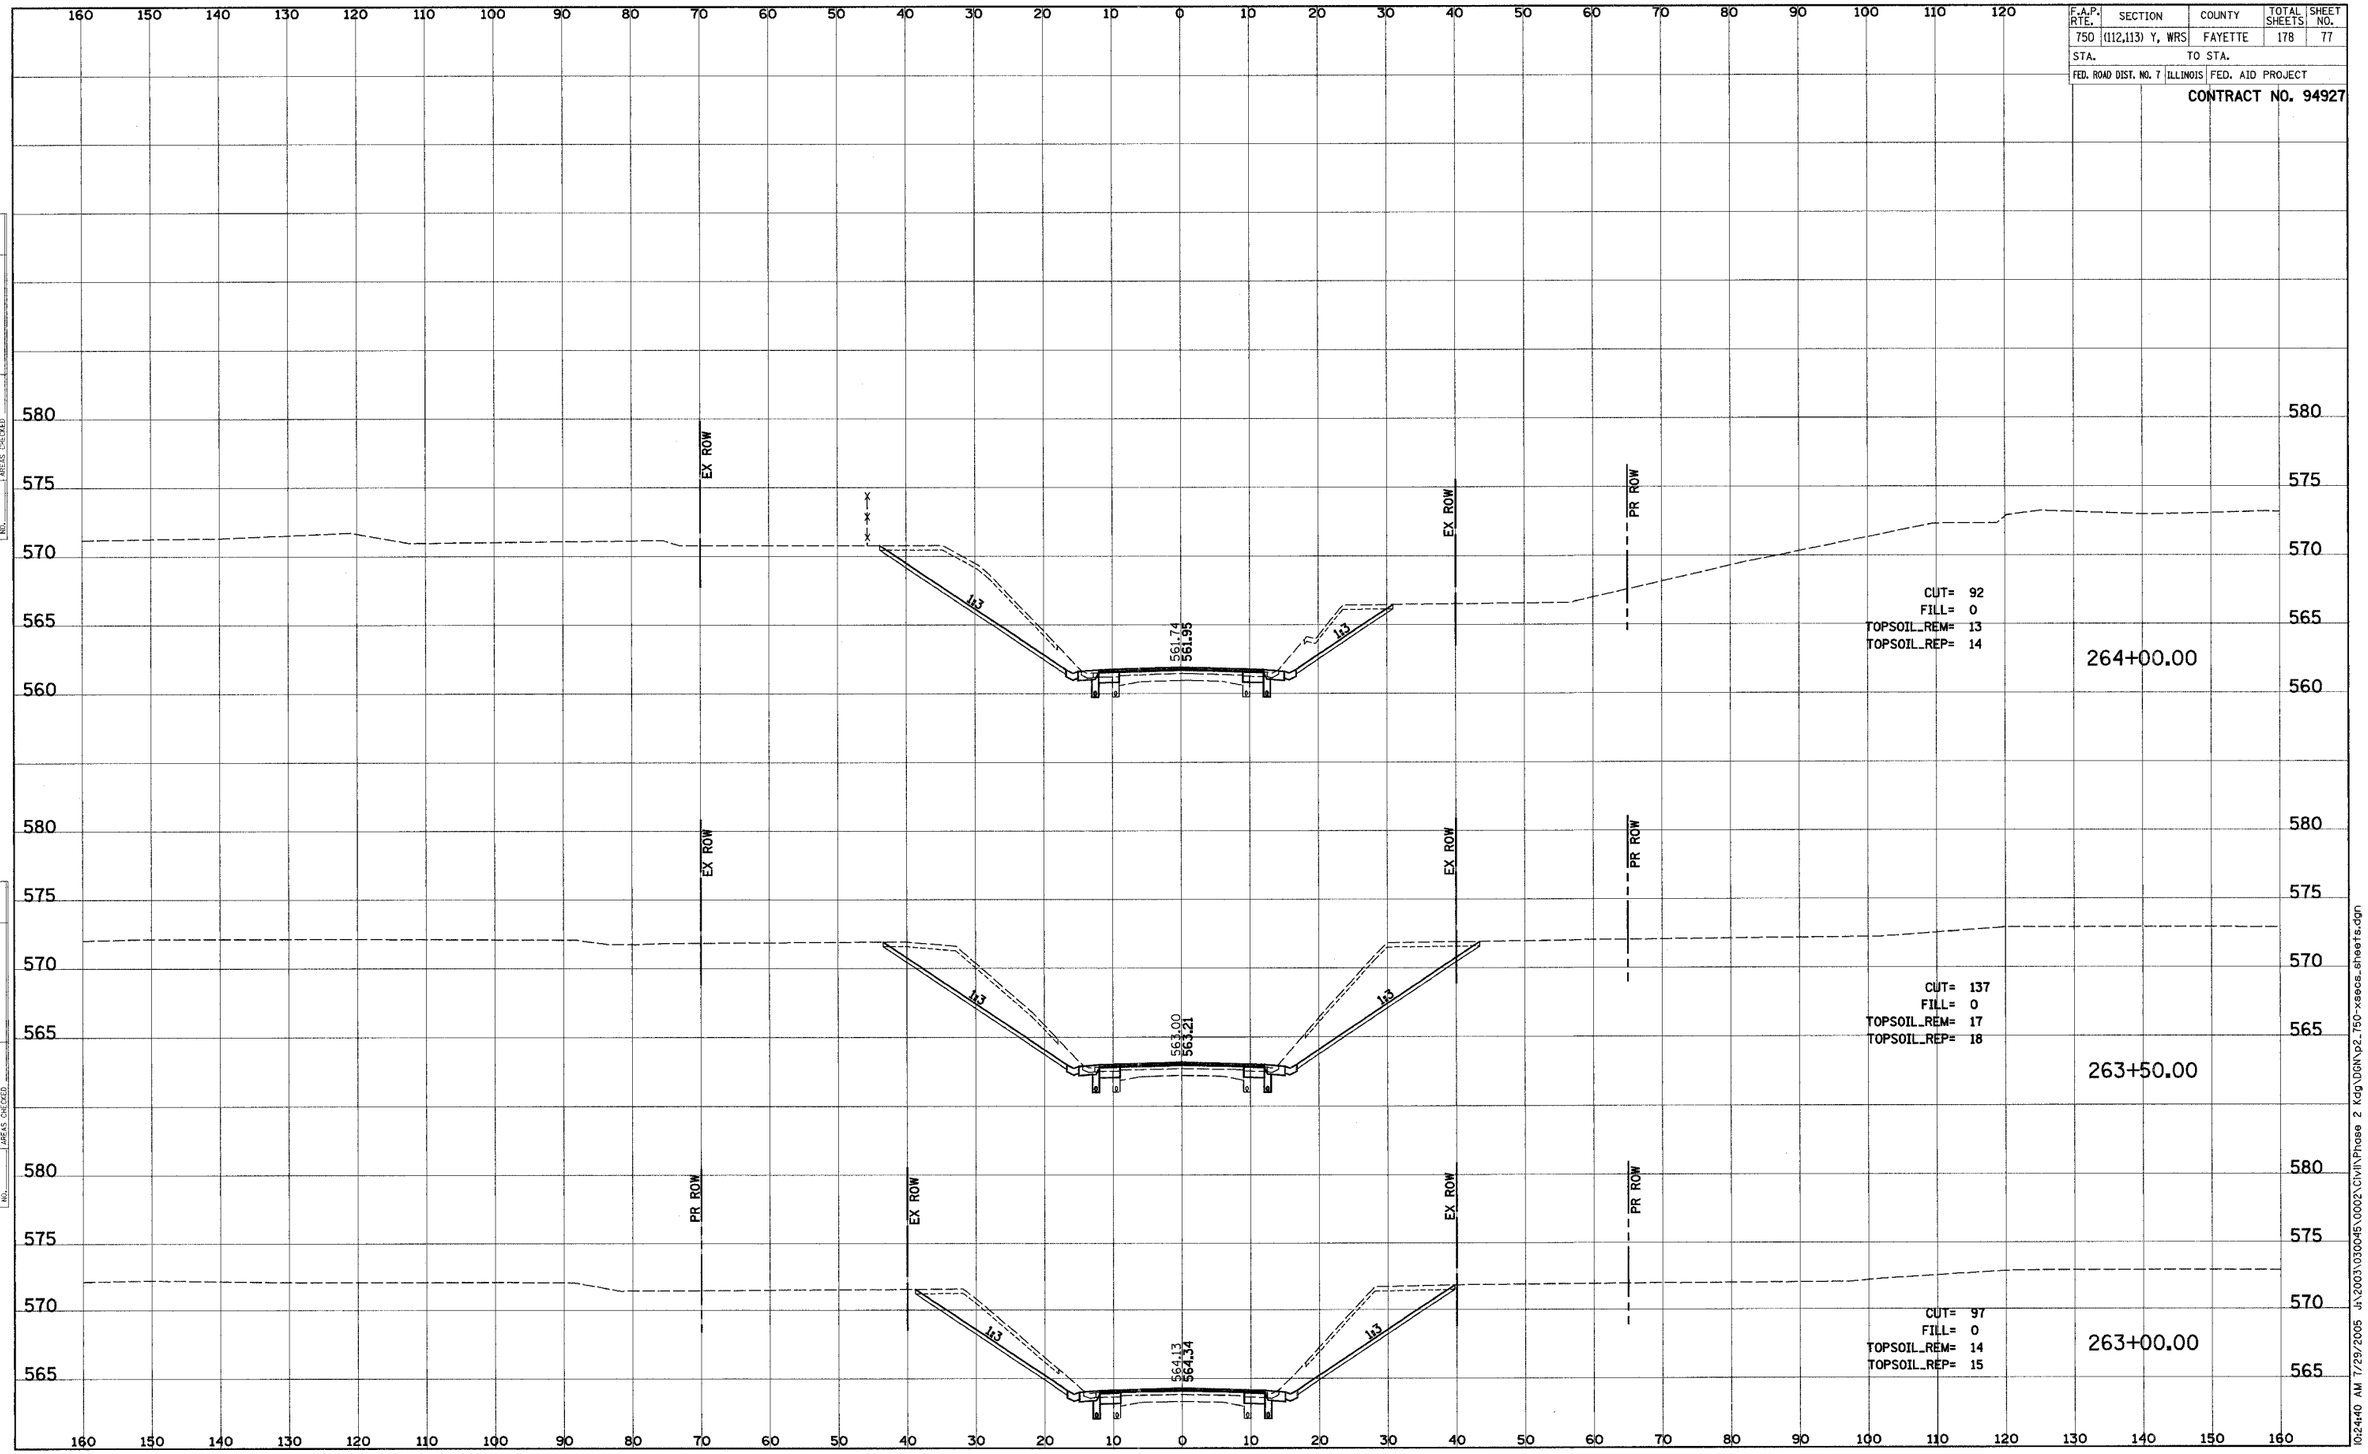

10:24:40 AM 7/29/2005 J:\2003\030045\0002\Civil\Phase 2 Rdg\06N\p2_750-xsecs_sheets.dgn