F.A.P. RTE.	SECTION	COUNTY	TOTAL SHEETS	SHEET NO.
750	(112,113) Y, WRS	FAYETTE	178	103
STA.	TO STA.			
FED. ROAD DIST. NO. 7	ILLINOIS	FED. AID PROJECT		

CONTRACT NO. 94927

DATE / BY / SURVEYED / PLOTTED / NOTE BOOK / AREAS / AREAS CHECKED / FINAL SURVEY / NO.

DATE / BY / SURVEYED / PLOTTED / NOTE BOOK / AREAS / AREAS CHECKED / ORIGINAL SURVEY / NO.

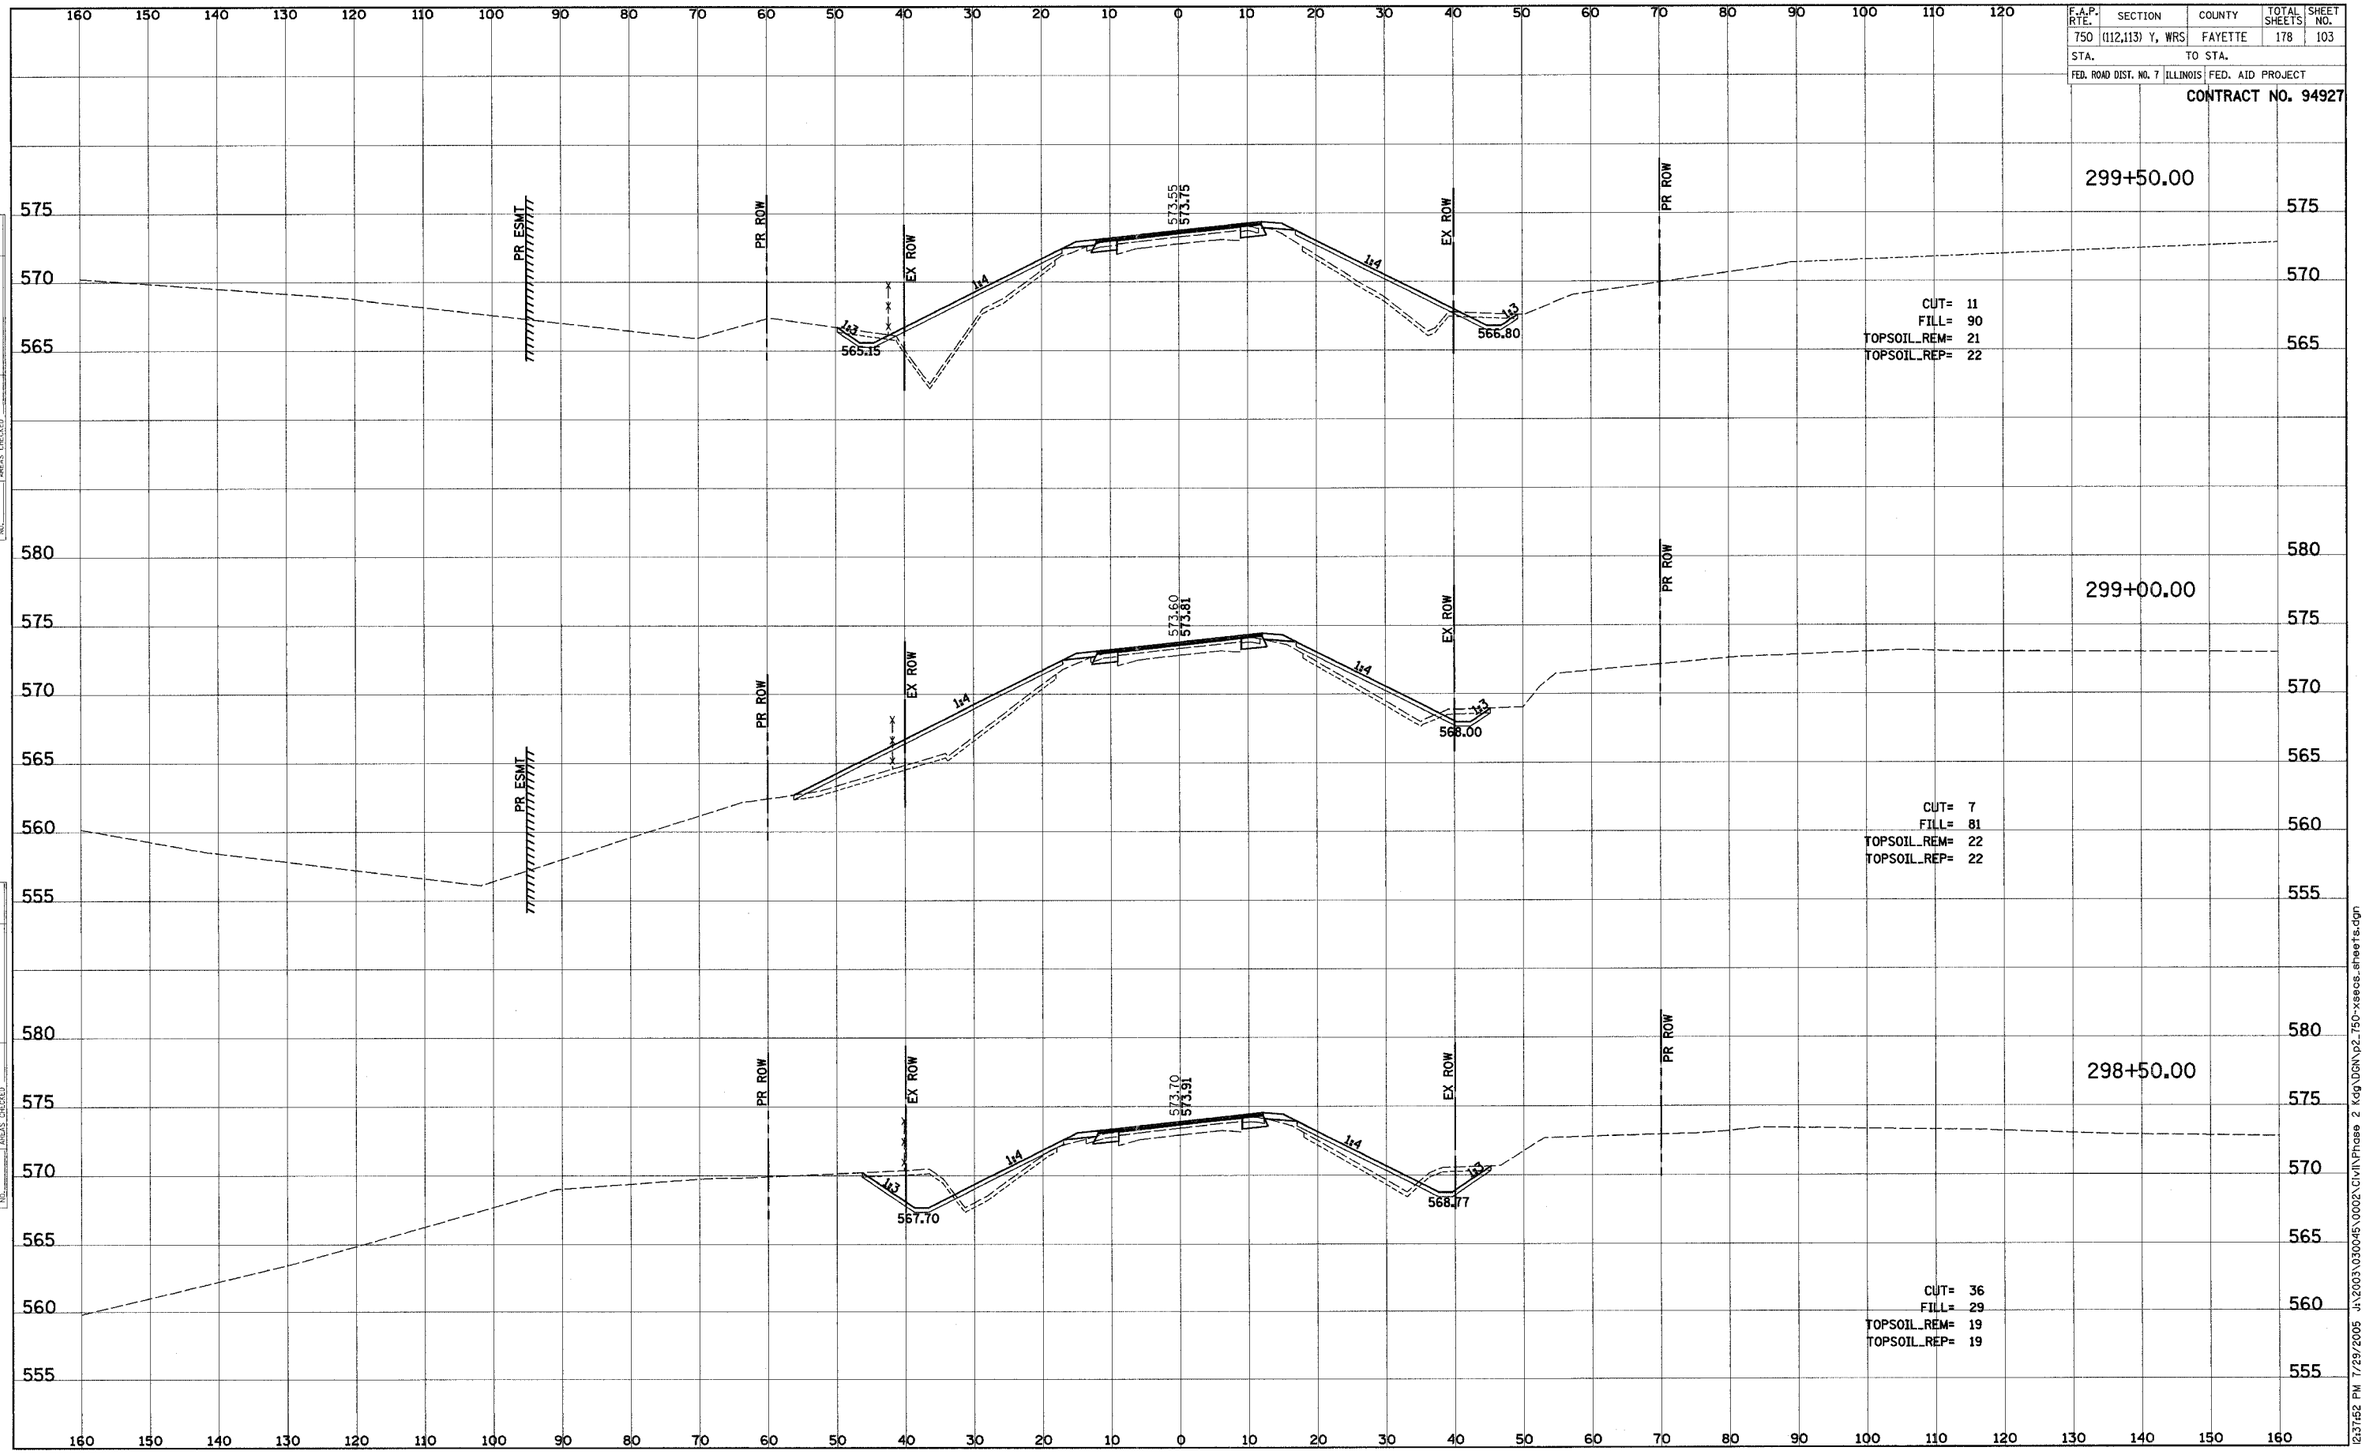

12:37:52 PM 7/29/2005 J:\2003\030045\0002\Civil\Phase 2 Kdg\DGN\p2_750-xsecs_sheets.dgn