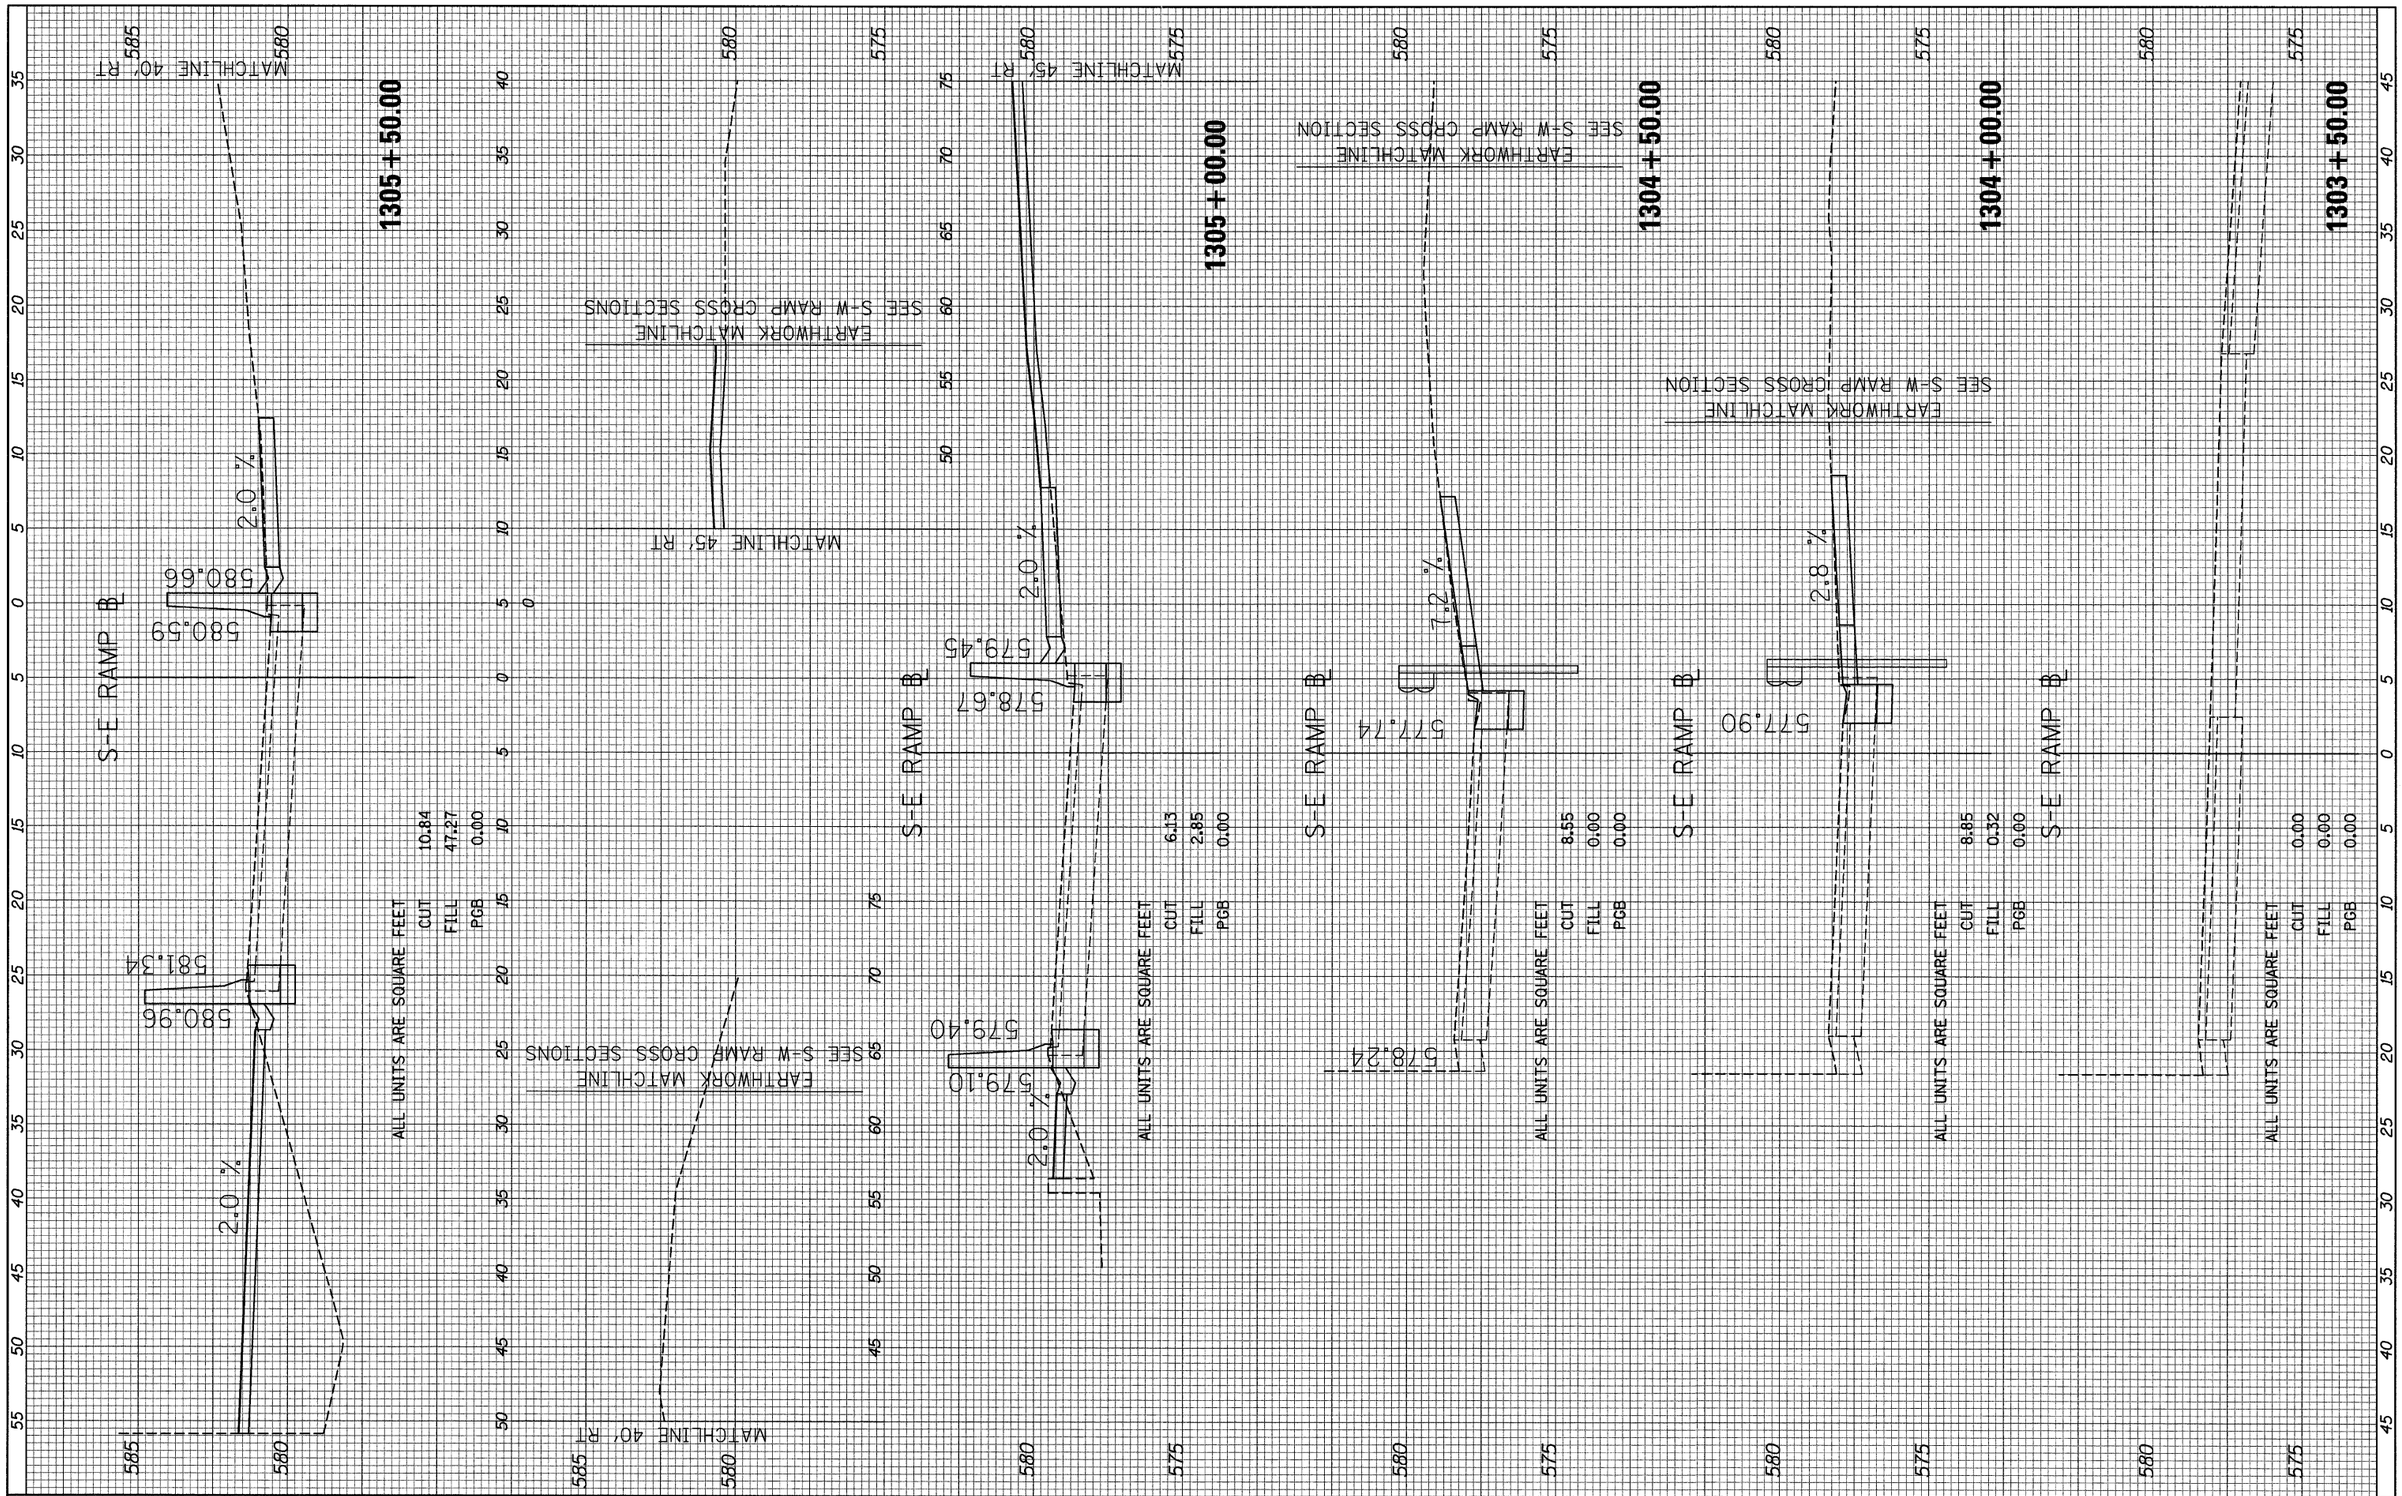

FINAL SURVEY	BY	DATE
SURVEYED		
PLOTTED		
TEMPLATE		
AREAS		
AREAS CHECKED		
NOTE BOOK NO.		

ORIGINAL SURVEY	BY	DATE
SURVEYED		
PLOTTED		
TEMPLATE		
AREAS		
AREAS CHECKED		
NOTE BOOK NO.		

FILE NAME = 90_xs_s-e_ramp_sht01.dgn	USER NAME = USER:3690	DESIGNED - DLD	REVISED -
		DRAWN - DLD	REVISED -
	PLOT SCALE = 1:5	CHECKED - AAC	REVISED -
	PLOT DATE = 9/8/2011	DATE - 08/04/11	REVISED -

STATE OF ILLINOIS
DEPARTMENT OF TRANSPORTATION

S-E RAMP CROSS SECTIONS

SCALE: 1:10 H, 1:5 V | SHEET NO. 1 OF 3 SHEETS | STA. 1303+50.00 TO STA. 1305+50.00

F.A.I. RTE.	SECTION	COUNTY	TOTAL SHEETS	SHEET NO.
90/94 /290	2011-055-I	COOK	107	94
		CONTRACT NO. 60P67		
		ILLINOIS FED. AID PROJECT		